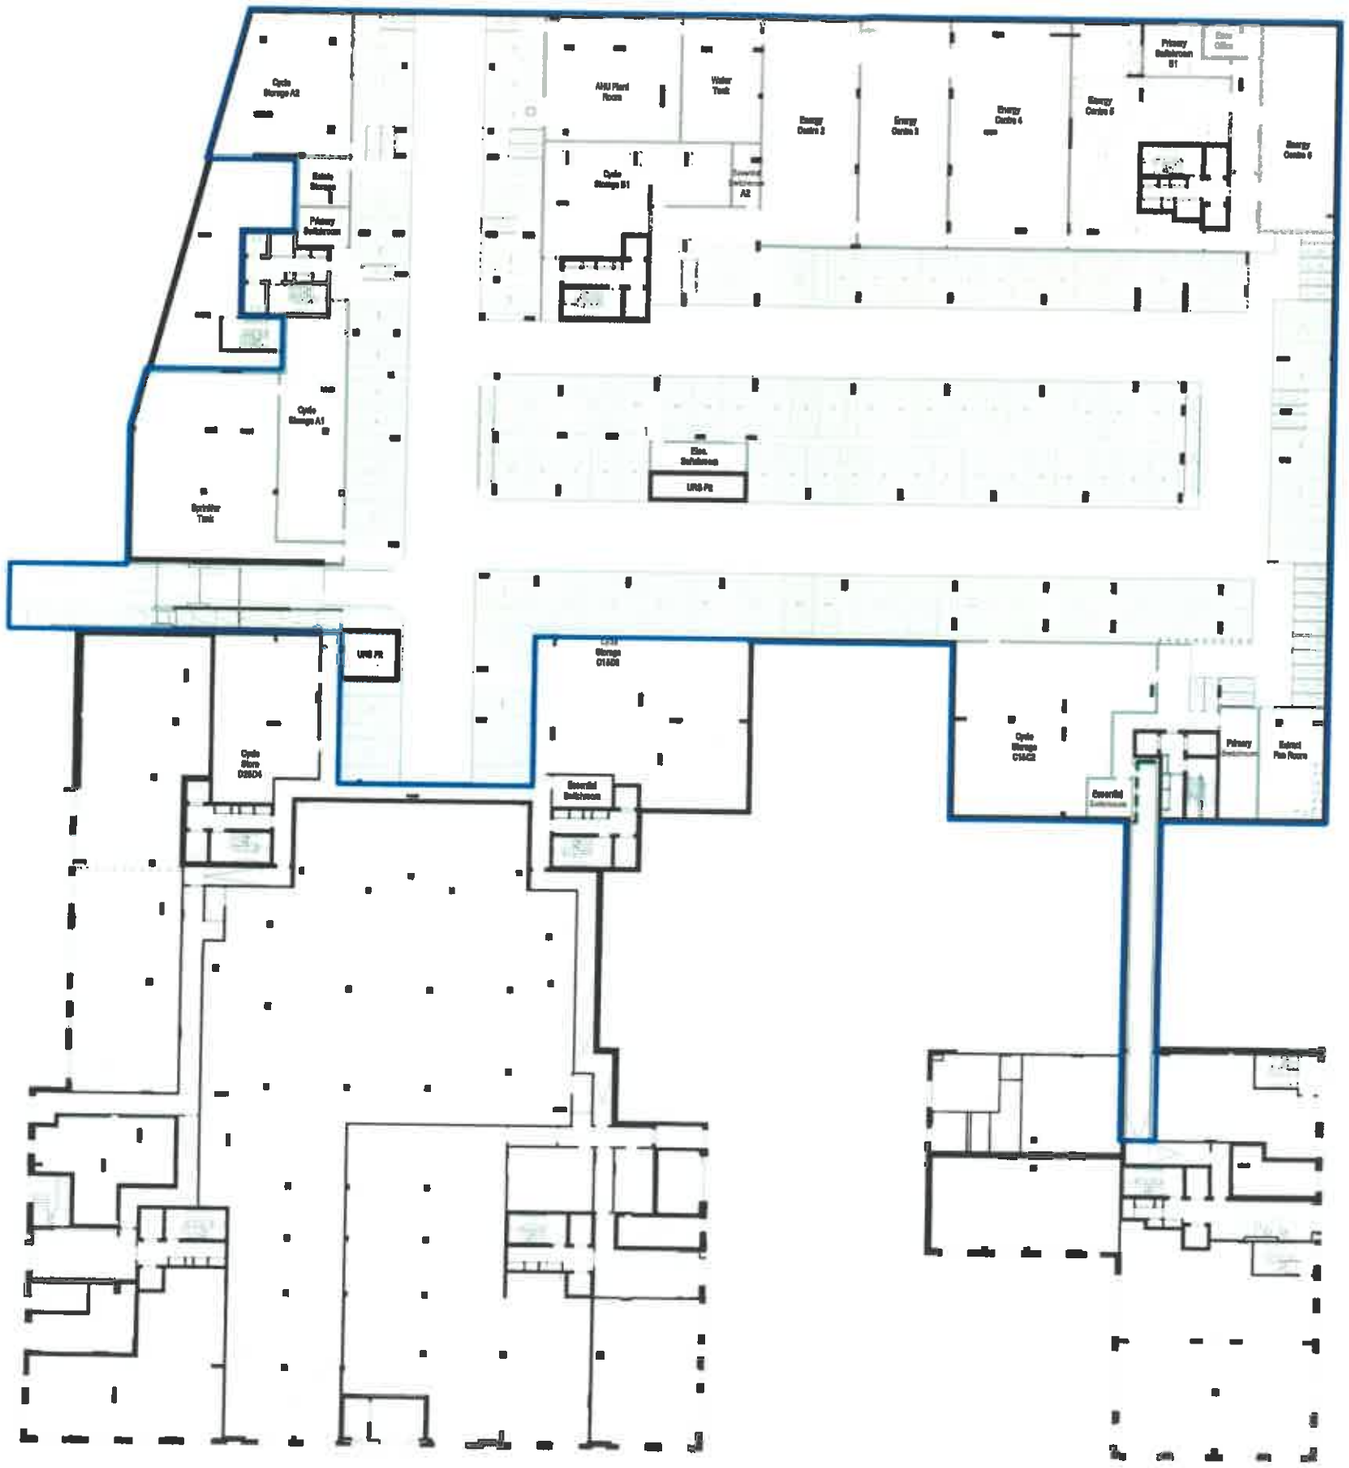


Key

Basement Area

PLAN 2

St William

EPR Architects

Poplar Riverside
Leven Road Gasworks

EPR Project No
10088

Lease Plan 2

Scale @A1
1 : 250

Status
For Information

Revision
P01

Project Code W351 - EPR - ZZ - LG - DR - 9100 - 015



Key

ESTATE BOUNDARY

Keyplan

PLAN 1

W351-EPR-ZZ-ZZ-SK-A-0002-P01

North

Notes:
1. Do not scale
2. Contractor to Check all dimensions and report omissions and errors to the Architect
3. EPR Architects accepts no liability for use of this drawing by parties other than the party for whom it was prepared or for purposes other than those for which it was prepared.
4. This drawing is issued in dwg/dgn format as an uncontrolled version to enable the recipient to prepare their own documents/drawings/models for which they are solely responsible. This drawing is based on project information current at the time of issue. EPR Architects Limited accepts no liability for any alterations or additions to or discrepancies arising out of any change to such project information that occurs to the information after it is issued by EPR Architects Limited.
5. This drawing does not contain shared coordinates and is not issued for coordination purposes.
6. If for any reason a drawing has been printed, it should be deemed as uncontrolled and the EDMS should be checked for the latest version and status

Rev	Details	Date	Drawn	Chk'd
P01	Issued for Information	16.08.21	AK	JD

Client

St William
Designed for life

Consultant

EPR Architects
39 Millbank, London SW1P 4DU
+44(0)20 7222 7000
www.eprarch.co.uk

Poplar Riverside
Leven Road Gasworks


EPR Project No
10986

Drawing Title


Plan 1 - Site Plan

Scale @A3	Status	Revision
1:1250	For Information	P01

Project Code	Originator	Zone	Level	Type	Series	Number
W351	EPR	ZZ	XX	DR	9100	031

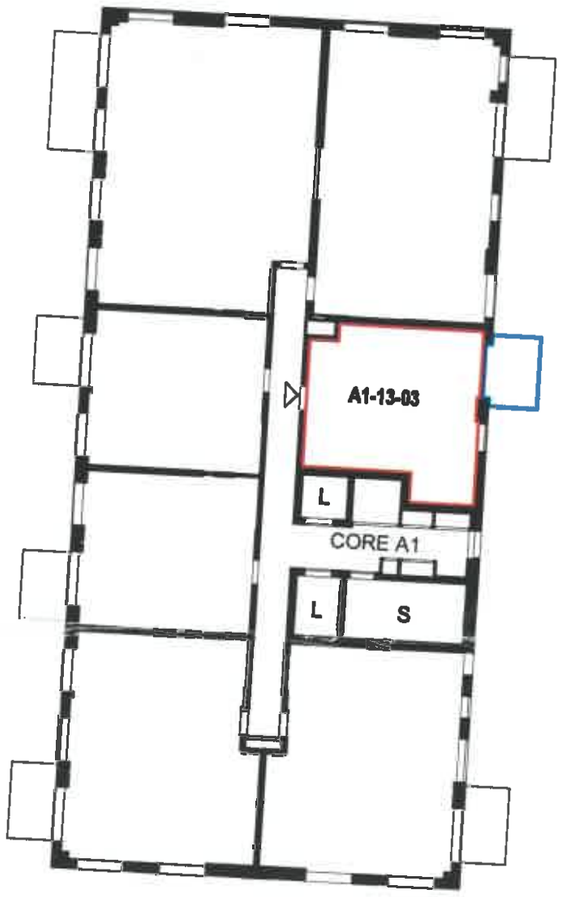

1 Core A1 - 13th Floor - Apartment A1-13-03
1 : 250

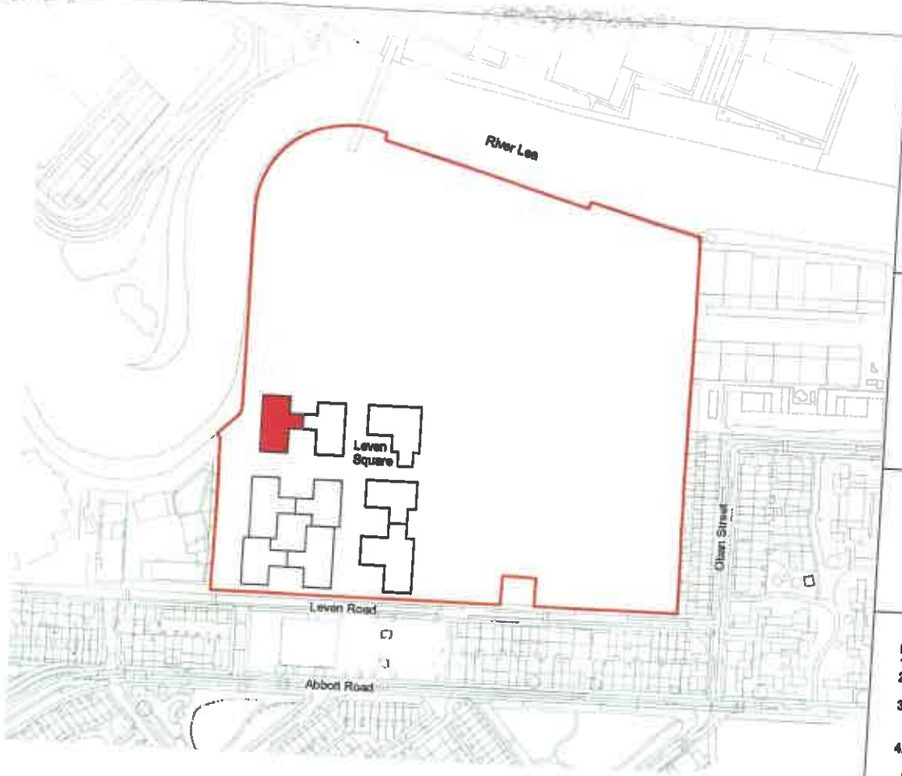

▽ Entrance
L Lift
S Stair

Demise Line
Balcony (right to use)

PLAN 3

Keyplan

0 2 4 6 8 10
SCALE 1:250 m

North

W351-EPR-BA-ZZ-XX-A-0050-002.pdf

Notes:
1. Do not scale
2. Contractor to Check all dimensions and report omissions and errors to the Architect
3. EPR Architects accepts no liability for use of this drawing by parties other than the party for whom it was prepared or for purposes other than those for which it was prepared.
4. This drawing is issued in dwgdgn format as an uncontrolled version to enable the recipient to prepare their own documents/drawings/models for which they are solely responsible. This drawing is based on project information current at the time of issue. EPR Architects Limited accepts no liability for any alterations or additions to or discrepancies arising out of any change to such project information that occurs to the information after it is issued by EPR Architects Limited.
5. This drawing does not contain shared coordinates and is not issued for coordination purposes.
6. If for any reason a drawing has been printed, it should be deemed as uncontrolled and the EDMS should be checked for the latest version and status

Rev	Details	Date	Drawn	Chk'd
P01	Issued For Information	17.06.22	AK	JD

Client

St William
Designed for life

Consultant

EPR Architects
20 Millbank, London SW1P 4QU
+44(0)20 7592 1500
www.epr.co.uk

Poplar Riverside
Leven Road Gasworks

EPR Project No
10986

Drawing Title

Core A1 - 13th Floor - Apartment A1-13-03
Conveyance Plan

Scale @A3
1 : 250

Status
For Information

Revision
P01

Project Code Originator Zone Level Type Series Number
W351 - EPR - BA - 13 - DR - 9110 - 582