

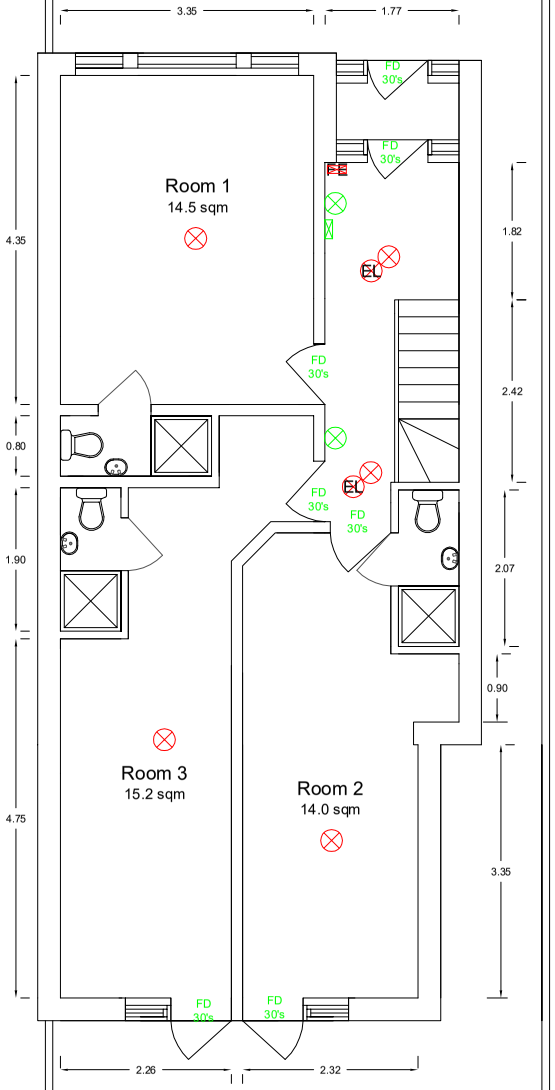


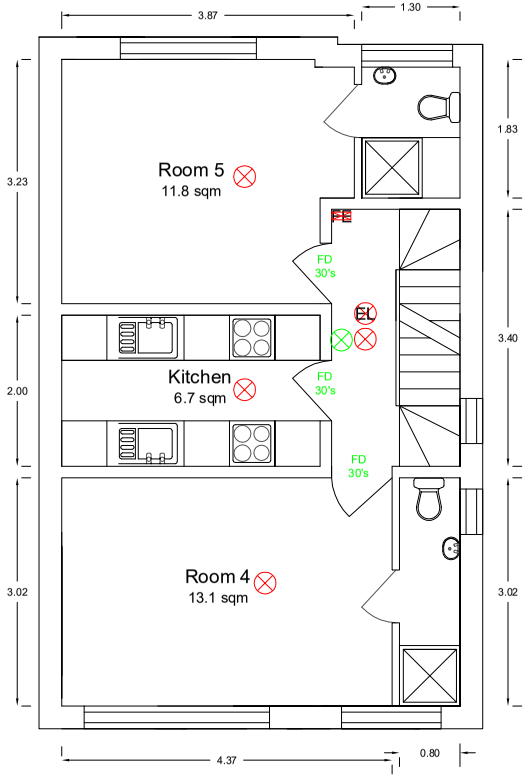

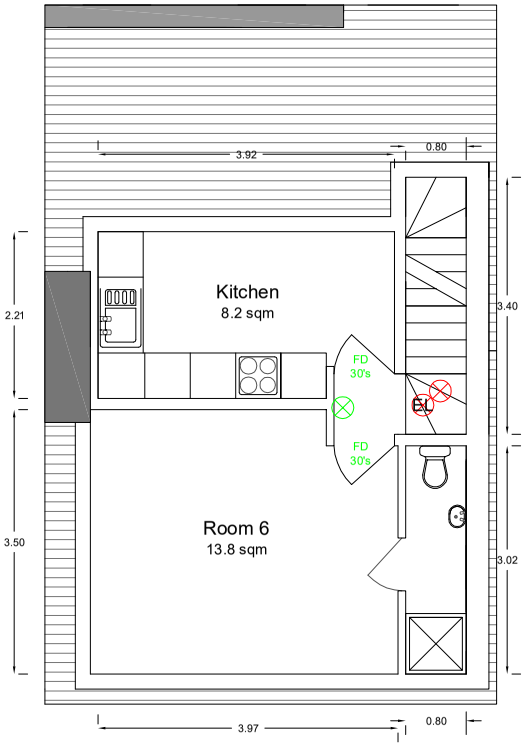

NOTES:

Proposed - Floor Plan

- Smoke/Heat Detector
- Emergency Light
- Fire Blanket
- Fire Extinguisher
- Fire Alarm Switch Board
- Fire Alarm ponit

Contacts:

Tel: 07976 928 789

E-Mail: joel.gray@greatplans.co.uk

Client:

Location:
64 Barmouth Avenue
Perivale
UB6 8JT

Scale: 1:100 @ A4

0 1M 4M

Date:	Drawn By:
27-08-32	Joel Gray

Drg No: 02