

Revision	Date
-	-

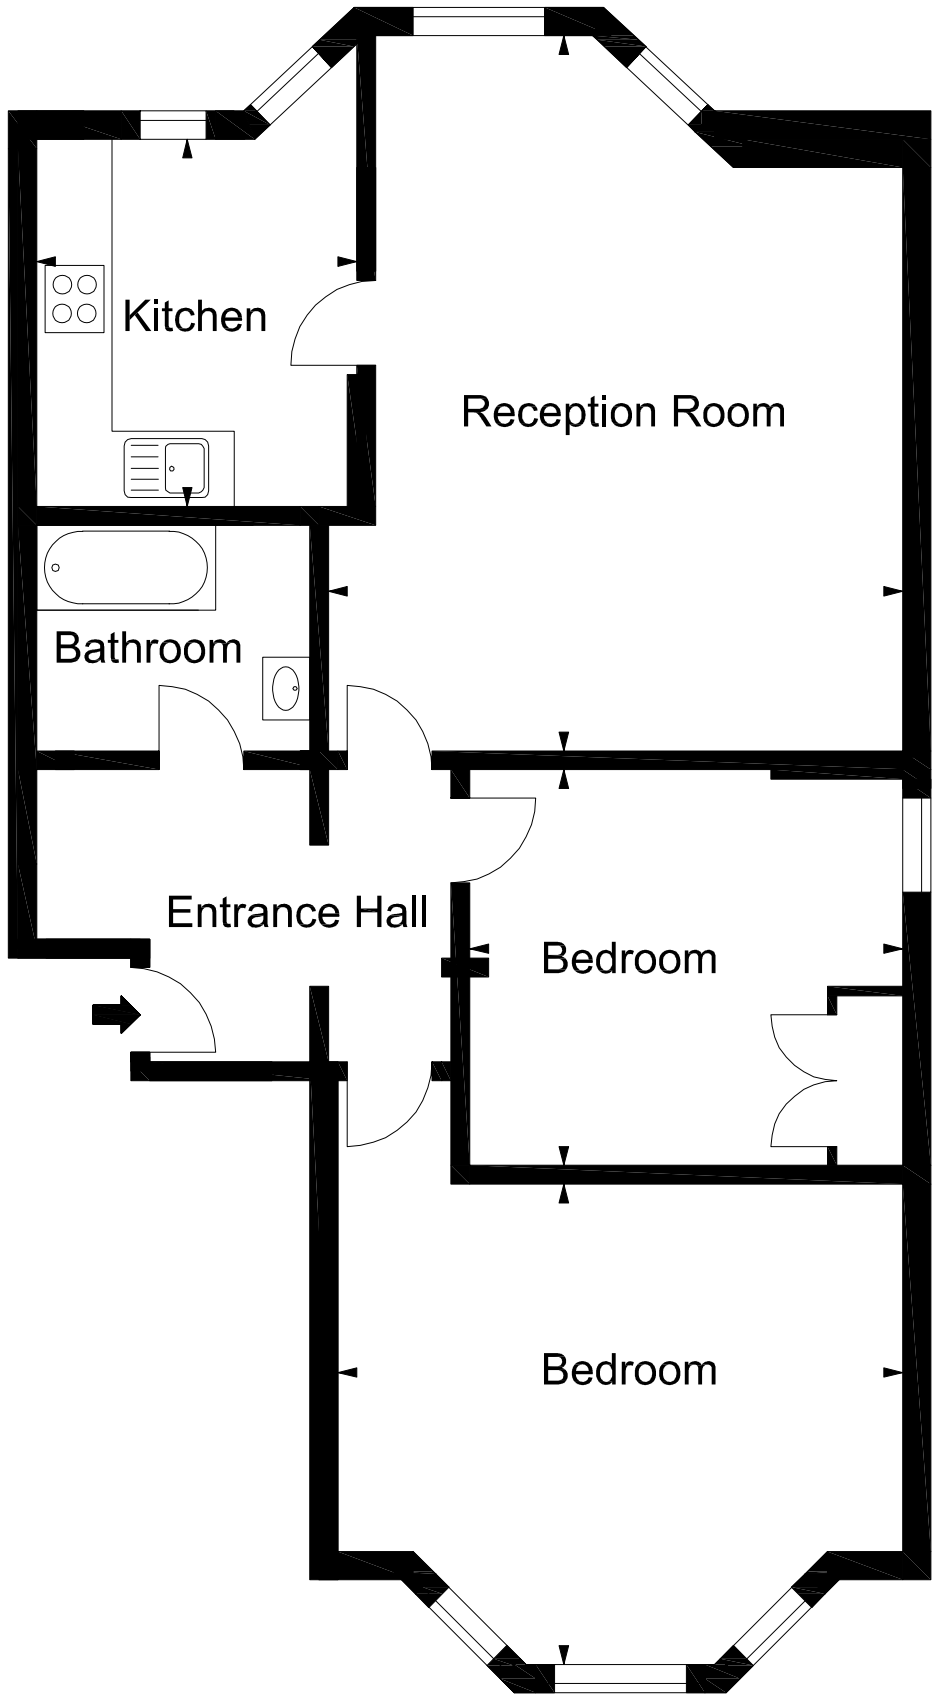

53 Warminster Road Flat F Existing

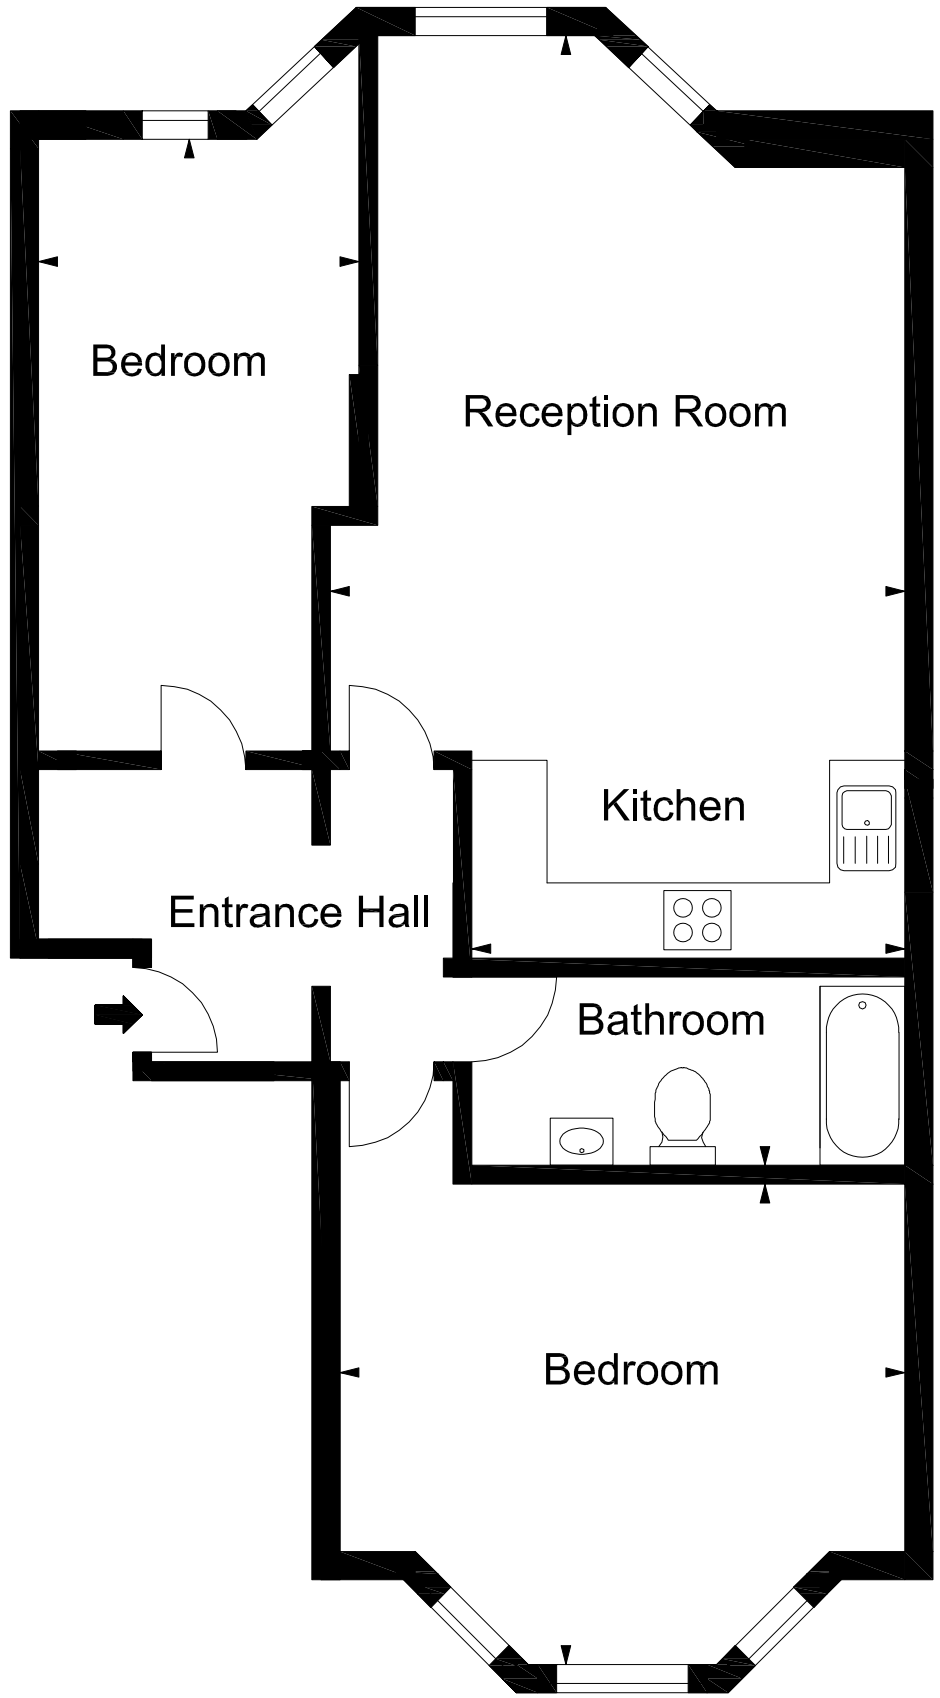

53 Warminster Road Flat F Proposed

CODA Bespoke
Sheffield - Manchester
www.codastudios.co.uk
0114 2794931
hello@codastudios.co.uk

ADDINGTON CAPITAL	Client
53 WARMINSTER ROAD	Job
FLAT F PROPOSAL	Title
2883 - 005	Dwg. No

DRAWN	CHECKED	DATE	PAPER SIZE	REVISION
DB	AH	08/10/2020	A3	-

© COPYRIGHT EXISTS ON THE DESIGNS AND INFORMATION SHOWN ON THIS DRAWING.The Contractor must verify all dimensions on site before making shop drawings or commencing work of any kind. No dimensions to be scaled from this drawing. Architect to be notified of any discrepancies in dimensions immediately.