
Surface treatment:
SELF COLOUR

CE	CONFORMANCE AND PERFORMANCE CRITERIA			
	Execution class	Consequence class	Production class	Service class
	EX2	CC2	PC2	SC1

THIRD ANGLE

BEAM /COLUMN IDENTIFICATIONS

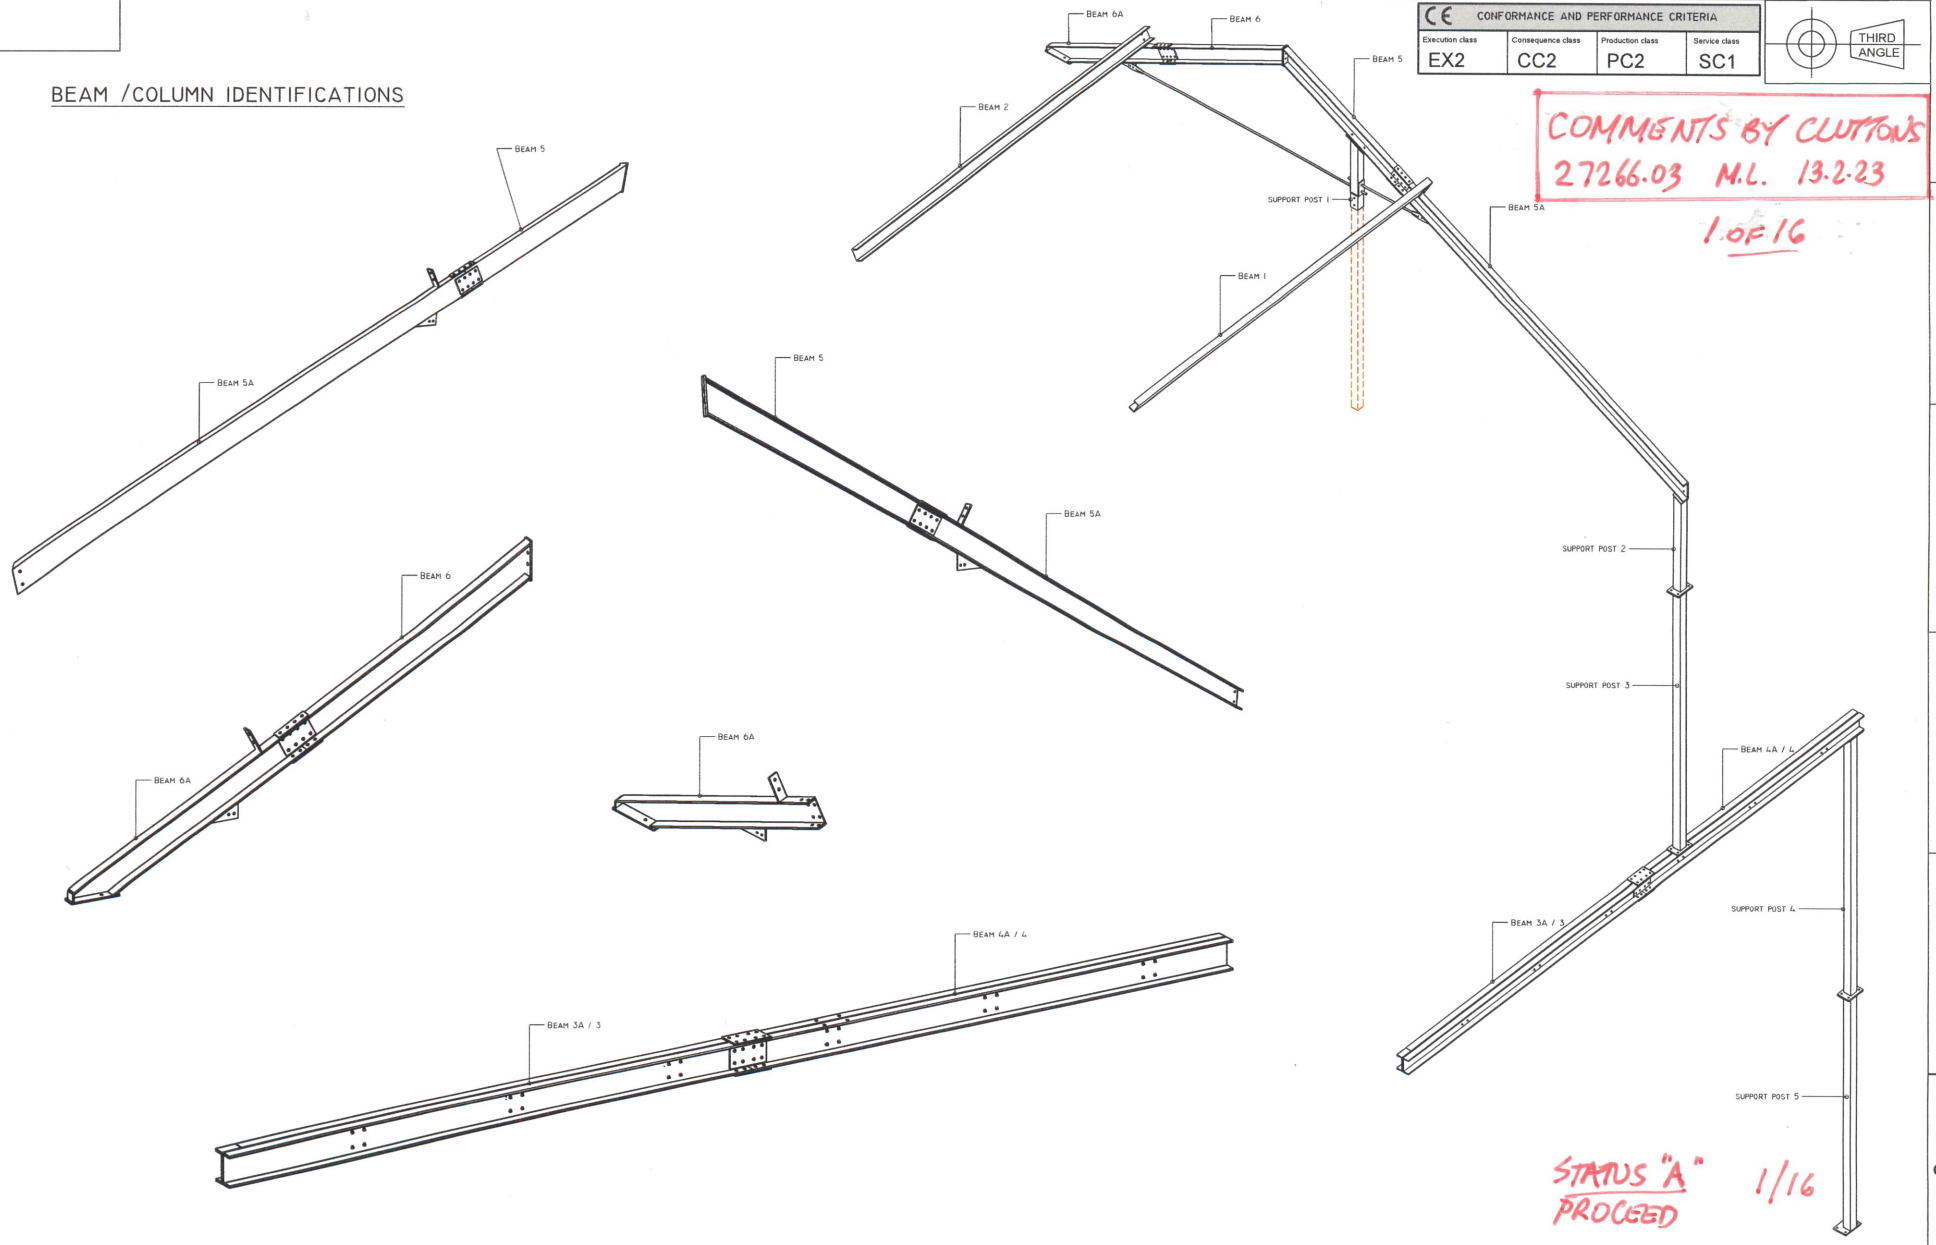

COMMENTS BY CLUTTONS
27266.03 M.L. 13.2.23
1 OF 16

STATUS "A"
PROCEED
1/16

Client
DJA FABRICATION

Project
53 WAR MINSTER ROAD

Client Order no.
TBC

DESIGN AND INSTALLATION NOTES:

- ALL DIMENSIONS TO BE TREATED AS REFERENCE OR UNLESS OTHERWISE IDENTIFIED "FOR CONSTRUCTION"
- PLEASE REFER TO SPECIFICATION / DESIGN INTENT DOCUMENTATION FOR FURTHER DETAILS.
- SCALES RELATIVE TO STATED PAPER SPACE IN TITLE BLOCK AS A4,A3,A2 OR A1
- SUBCONTRACTORS TO VARIFY EXISTING SETUP, INSTALLATION OR LEVELS PRIOR TO WORKING AT ALL TIMES.
- SPECIFIC TASK RELATED OPERATIONS, REFER TO METHOD STATEMENT OR SCOPE OF WORKS DOCUMENTATION
- FINISHED COATINGS / PROTECTIVE TREATMENTS AS PER SPECIFICATION / DESIGN INTENT OR UNLESS OTHERWISE STATED ON THIS DRAWING.
- CRITICAL DIMENSIONS OR IMPORTANT NOTES IDENTIFIED IN RED AND HIGHLIGHTED WHERE APPROPRIATE

DRAWING SPECIFICATION AND INFORMATION

Site Survey Date	Designer	Drg Date / Revision	Revision note / Drawing Level	Revision	Scale:	Material
N/A	PRH	25/01/23	REVIEW STATUS	A	1:15	MILD STEEL

Drawing Title	Drg no.	Dezine job no.	Drawing size
BEAM IDENTIFICATIONS	DJA-01-23-4907 A14	4907	A2

DEZINE
Trading Under Gold Structural & Architectural ltd


Structural Survey - Engineering design - Drone Surveys
3D visuals - Concept design - Fabrication Detailing
Cost engineering - Consultancy

UNIT 11B, VICARAGE LANE, HOO, ROCHESTER, KENT, ME39LB
OFFICE: 01634 256971 ACCOUNTS: 01634 256971
WWW.DEZINECONSULTANCY.COM - DEZINECONSULTANCY@HOTMAIL.COM

Surface treatment :
SELF COLOUR

CONFORMANCE AND PERFORMANCE CRITERIA			
Execution class	Consequence class	Production class	Service class
EX2	CC2	PC2	SC1

THIRD ANGLE

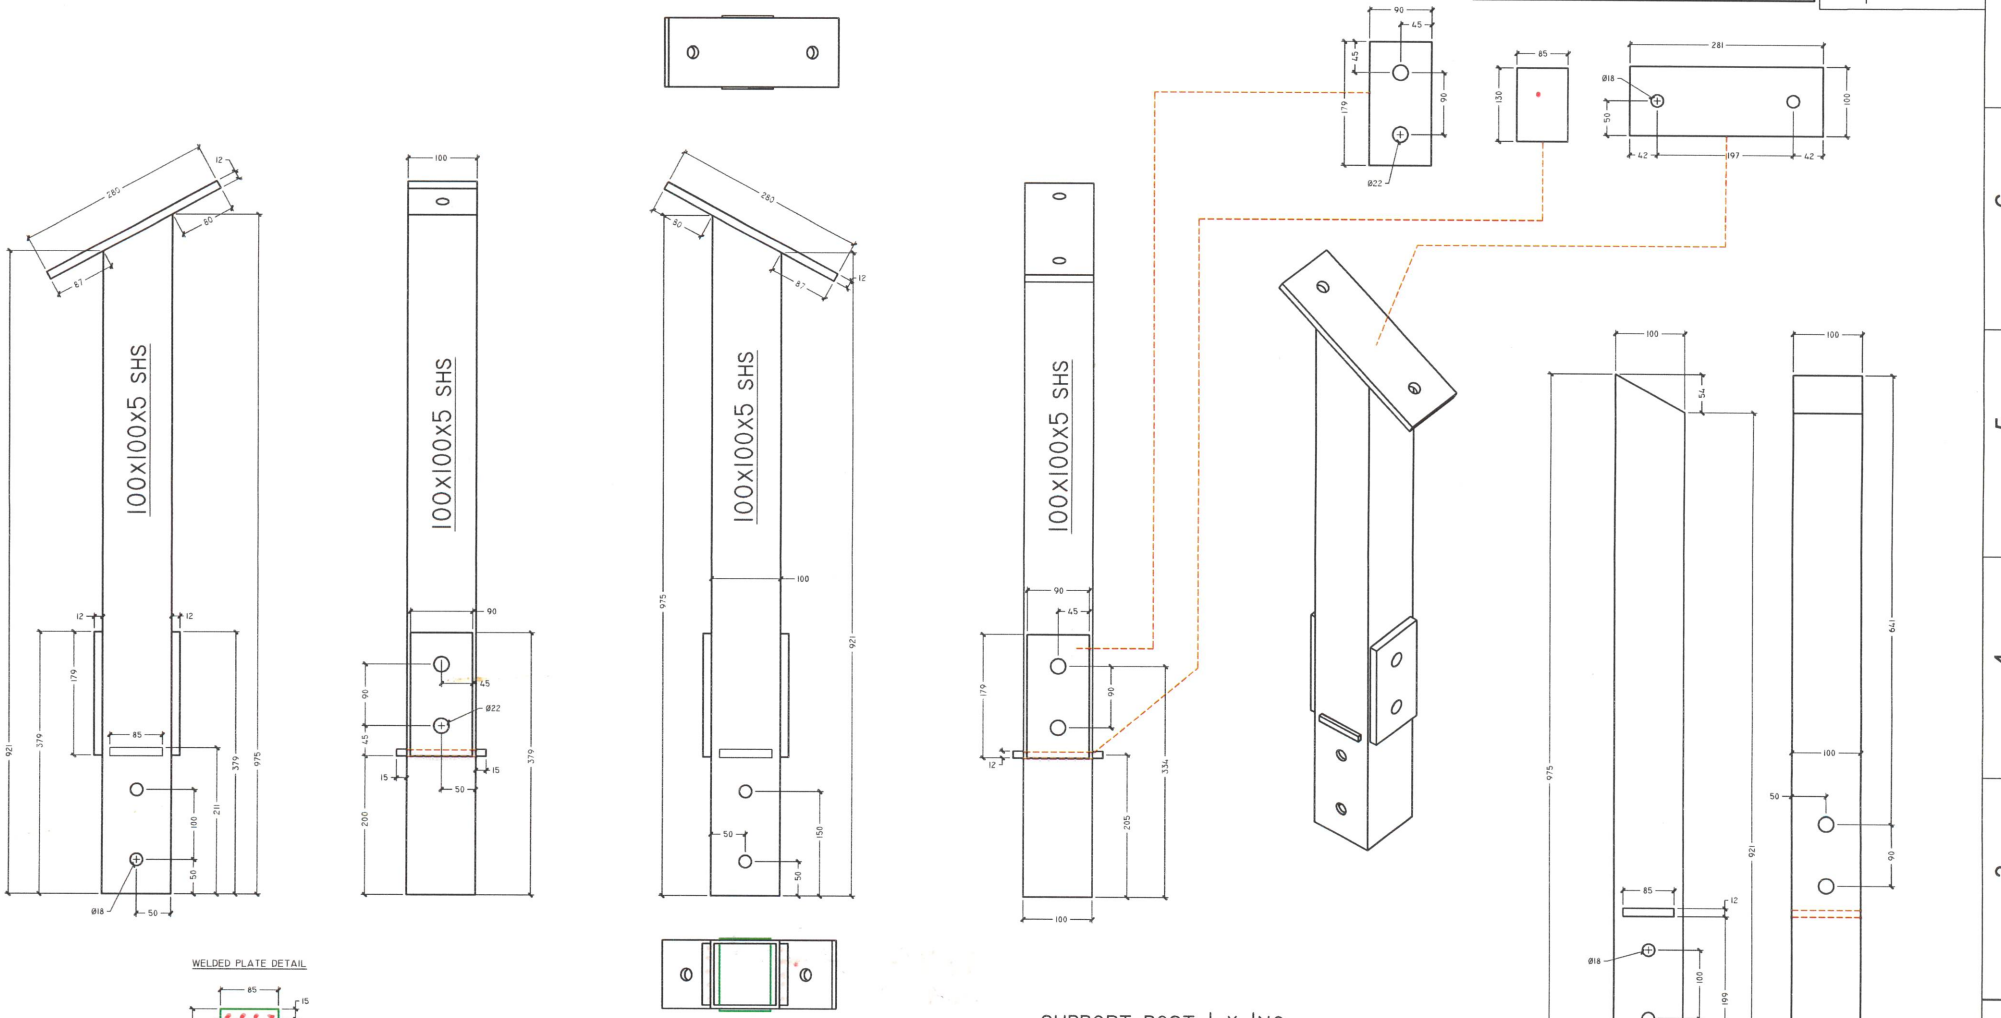

SUPPORT POST 1 X 1NO.

STATUS "B" 2/16
INCORP. COMMENTS & PROCEED

Client: DJA FABRICATION	DESIGN AND INSTALLATION NOTES:	DRAWING SPECIFICATION AND INFORMATION					
Project: 53 WAR MINSTER ROAD	• ALL DIMENSIONS TO BE TREATED AS REFERENCE OR UNLESS OTHERWISE IDENTIFIED "FOR CONSTRUCTION"	Site Survey Date: N/A	Designer: PRH	Drg Date / Revision: 25/01/23	Revision note / Drawing Level: REVIEW STATUS	Revision: B	Scale: 1:15
Client Order no.: TBC	• PLEASE REFER TO SPECIFICATION / DESIGN INTENT DOCUMENTATION FOR FURTHER DETAILS.	Material: MILD STEEL					
	• SCALES RELATIVE TO STATED PAPER SPACE IN TITLE BLOCK AS A4,A3,A2 OR A1	Drawing Title: POST 1	Drg no.: DJA-01-23-4907 A1		Dezine job no.: 4907	Drawing size: A2	
	• SUBCONTRACTORS TO VARIFY EXISTING SETUP, INSTALLATION OR LEVELS PRIOR TO WORKING AT ALL TIMES.						
	• SPECIFIC TASK RELATED OPERATIONS, REFER TO METHOD STATEMENT OR SCOPE OF WORKS DOCUMENTATION.						
	• FINISHED COATINGS / PROTECTIVE TREATMENTS AS PER SPECIFICATION / DESIGN INTENT OR UNLESS OTHERWISE STATED ON THIS DRAWING.						
	• CRITICAL DIMENSIONS OR IMPORTANT NOTES IDENTIFIED IN RED AND HIGHLIGHTED WHERE APPROPRIATE						


DEZINE
Structural Survey - Engineering design - Bruce Surveys
3D Visuals - Concept design - Fabrication Detailing
Cost engineering - Consultancy
UNIT 11B, VICARAGE LANE, HOO, ROCHESTER, KENT, ME39LB
OFFICE: 01634 256971 ACCOUNTS: 01634 256971
WWW.DEZINECONSULTANCY.COM - DEZINECONSULTANCY@HOTMAIL.COM


Surface treatment :
SELF COLOUR


CE CONFORMANCE AND PERFORMANCE CRITERIA			
Execution class	Consequence class	Production class	Service class
EX2	CC2	PC2	SC1


THIRD ANGLE

SUPPORT POST 2
X 1NO.

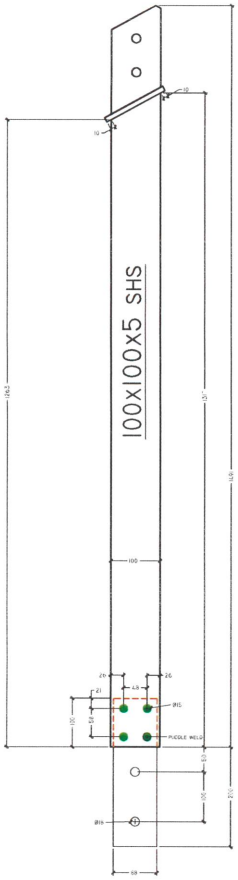

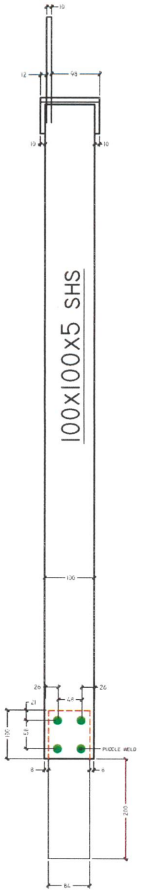


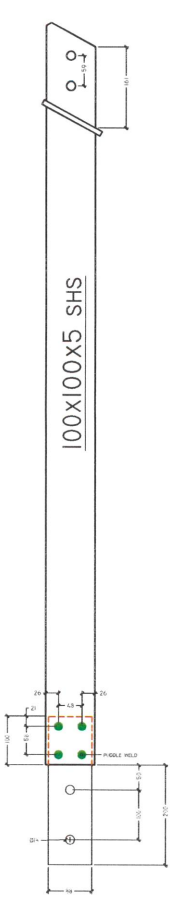

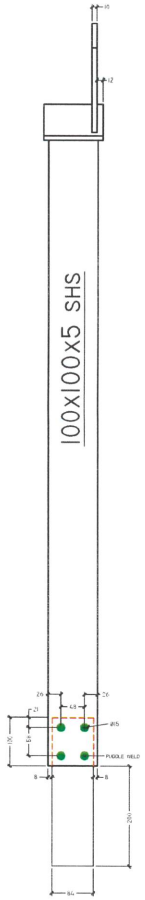



10M THK PLATES

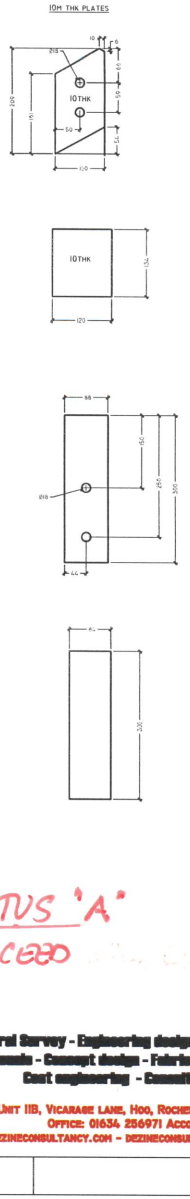

STATUS 'A' 3/16
PROCEED

Client	Design and Installation notes:
DJA Fabrication	• All Dimensions to be treated as reference or unless otherwise identified "For construction"
Project	• Please refer to Specification / Design intent documentation for further details.
53 War Minster Road	• Scales relative to stated paper space in title block as A4,A3,A2 or A1
Client Order no.	• Subcontractors to varify existing setup, installation or levels prior to working at all times.
TBC	• Specific task related operations, refer to method statement or scope of works documentation.
	• Finished coatings / Protective treatments as per Specification / Design intent or unless otherwise stated on this drawing.
	• Critical dimensions or important notes identified in RED and highlighted where appropriate

Drawing Specification and Information

Site Survey Date	Designer	Drg Date / Revision	Revision note / Drawing Level	Revision	Scale:	Material
N/A	PRH	25/01/23	REVIEW STATUS	B	1:15	MILD STEEL

Drawing Title	Drg no.	Dezine job no.	Drawing size
Post 2	DJA-01-23-4907 A2	4907	A2


DEZINE
Trading Under Rabi Structural & Architectural Ltd
Structural Survey - Engineering design - Brunel Surveys
3D visuals - Concept design - Fabrication Detailing
Cost engineering - Consultancy
Unit 11B, Vicarage Lane, Hoo, Rochester, Kent, ME39LB
Office: 01634 256971 Accounts: 01634 256971
www.dezineconsultancy.com - dezineconsultancy@hotmail.com

Surface treatment:
SELF COLOUR


CE CONFORMANCE AND PERFORMANCE CRITERIA

Execution class	Consequence class	Production class	Service class
EX2	CC2	PC2	SC1


THIRD ANGLE

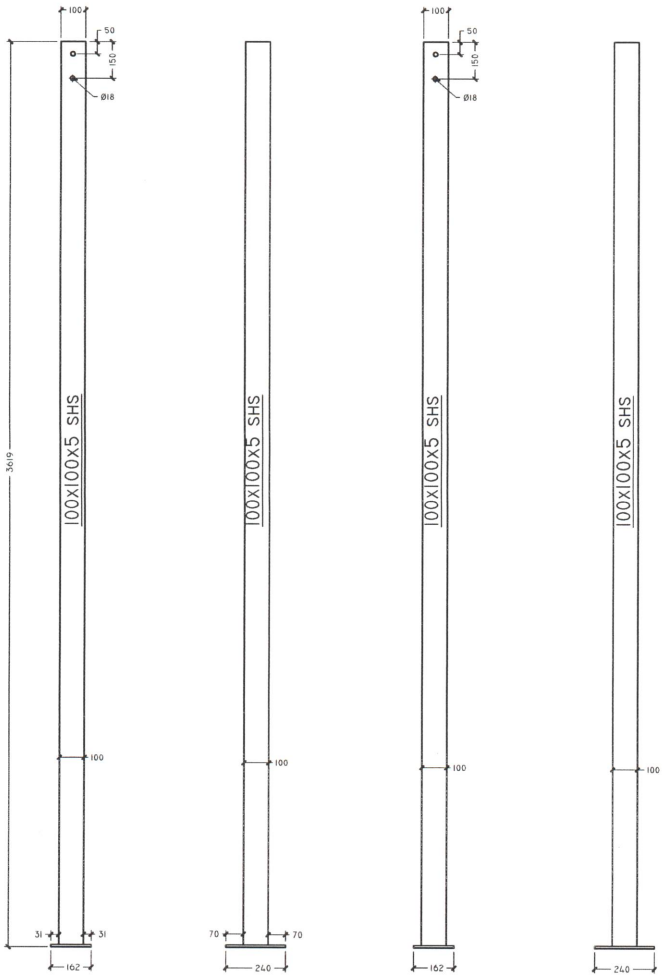



SUPPORT POST 3
X 1NO.

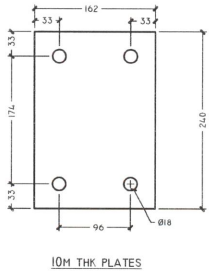



10M THK PLATES

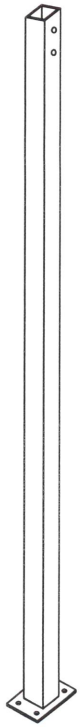

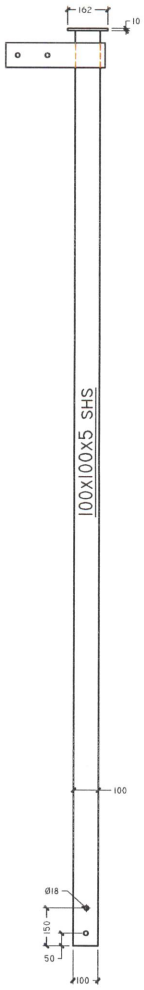

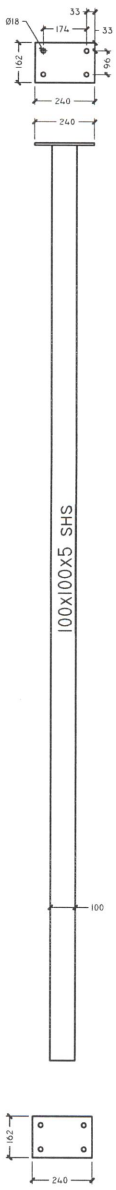

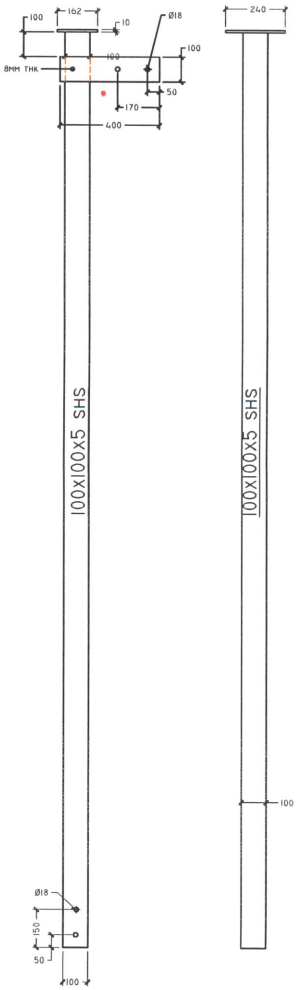

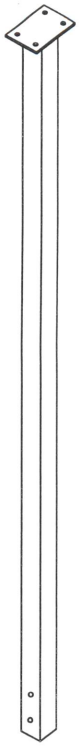

STATUS "A" 4/16
PROCEED

SUPPORT POST 4
X 1NO.

Client	DJA FABRICATION
Project	53 WAR MINSTER ROAD
Client Order no.	TBC

DESIGN AND INSTALLATION NOTES:

- ALL DIMENSIONS TO BE TREATED AS REFERENCE OR UNLESS OTHERWISE IDENTIFIED "FOR CONSTRUCTION"
- PLEASE REFER TO SPECIFICATION / DESIGN INTENT DOCUMENTATION FOR FURTHER DETAILS.
- SCALES RELATIVE TO STATED PAPER SPACE IN TITLE BLOCK AS A4,A3,A2 OR A1
- SUBCONTRACTORS TO VARIFY EXISTING SETUP, INSTALLATION OR LEVELS PRIOR TO WORKING AT ALL TIMES.
- SPECIFIC TASK RELATED OPERATIONS, REFER TO METHOD STATEMENT OR SCOPE OF WORKS DOCUMENTATION.
- FINISHED COATINGS / PROTECTIVE TREATMENTS AS PER SPECIFICATION / DESIGN INTENT OR UNLESS OTHERWISE STATED ON THIS DRAWING.
- CRITICAL DIMENSIONS OR IMPORTANT NOTES IDENTIFIED IN RED AND HIGHLIGHTED WHERE APPROPRIATE

DRAWING SPECIFICATION AND INFORMATION

Site Survey Date	Designer	Drg Date / Revision	Revision note / Drawing Level	Revision	Scale:	Material
N/A	PRH	25/01/23	REVIEW STATUS	B	1:15	MILD STEEL

Drawing Title	Drg no.	Dezine job no.	Drawing size
POST 7 & 1	DJA-01-23-4907 A3	4907	A2

DEZINE
Trading Under Rabi Structural & Architectural Ltd


Structural Survey - Engineering design - Drone Surveys
3D visuals - Concept design - Fabrication Detailing
Cost engineering - Consultancy


UNIT 11B, VICARAGE LANE, HOO, ROCHESTER, KENT, ME39LB
OFFICE: 01634 256971 ACCOUNTS: 01634 256971
WWW.DEZINECONSULTANCY.COM - DEZINECONSULTANCY@HOTMAIL.COM

Surface treatment:
SELF COLOUR


CONFORMANCE AND PERFORMANCE CRITERIA			
Execution class	Consequence class	Production class	Service class
EX2	CC2	PC2	SC1

THIRD ANGLE

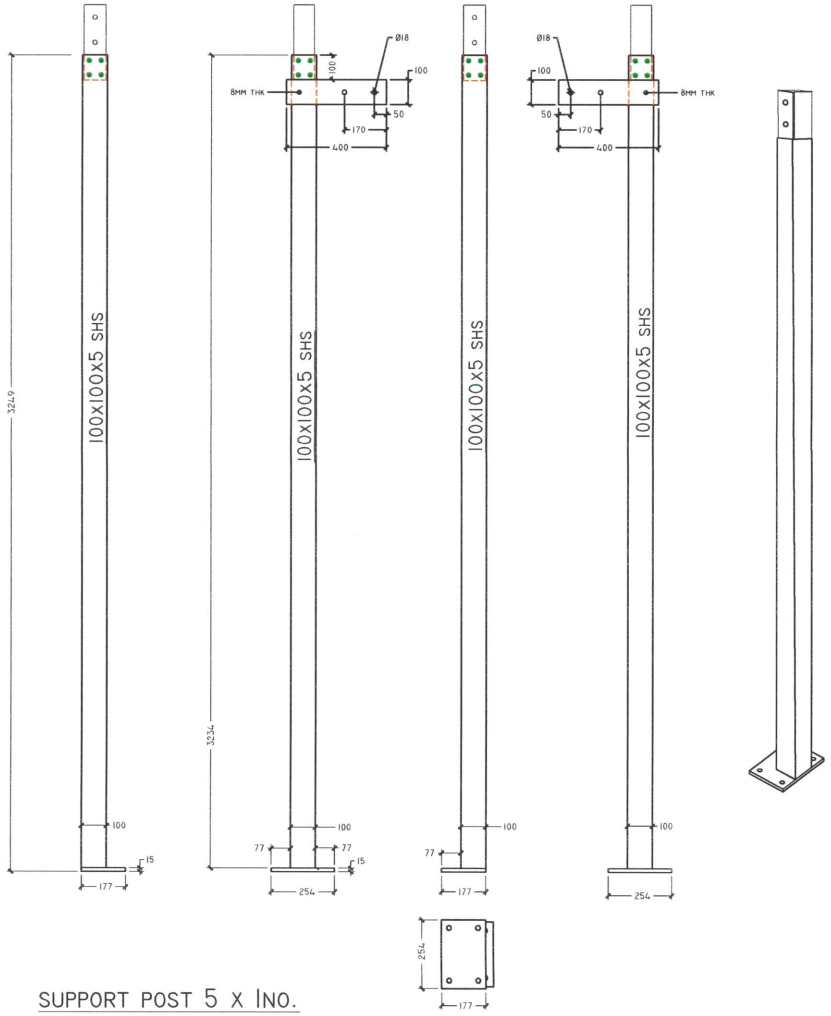


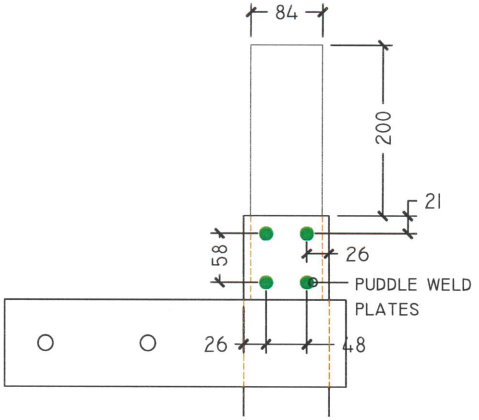



10M THK PLATES

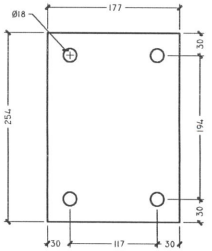

10M THK PLATES

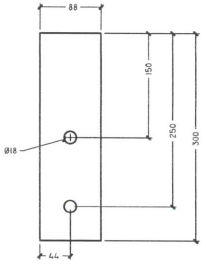

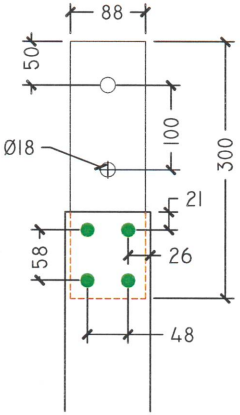

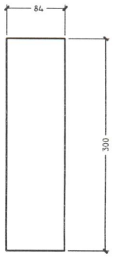

SUPPORT POST 5 x 1NO.

STATUS "A" 5/16
PROCEED

Client	Design and Installation Notes:
DJA Fabrication	• All dimensions to be treated as reference or unless otherwise identified "For Construction"
Project	• Please refer to Specification / Design intent documentation for further details.
53 War Minster Road	• Scales relative to stated paper space in title block as A4,A3,A2 or A1
Client Order no.	• Subcontractors to varify existing setup, installation or levels prior to working at all times.
TBC	• Specific task related operations, refer to method statement or scope of works documentation.
	• Finished coatings / Protective treatments as per Specification / Design intent or unless otherwise stated on this drawing.
	• Critical dimensions or important notes identified in RED and highlighted where appropriate


Drawing Specification and Information						
Site Survey Date	Designer	Drg Date / Revision	Revision note / Drawing Level	Revision	Scale:	Material
N/A	PRH	25/01/23	REVIEW STATUS	A	1:15	MILD STEEL
Drawing Title		Drg no.		Dezine job no.		Drawing size
Post 5		DJA-01-23-4907 A4		4907		A2

DEZINE
Structural Survey - Engineering design - Drone Surveys
3D Visuals - Concept design - Fabrication Detailing
Cost engineering - Consultancy
Unit 11B, Vicarage Lane, Hoo, Rochester, Kent, ME39LB
Office: 01634 256971 Accounts: 01634 256971
www.dezineconsultancy.com - dezineconsultancy@hotmail.com

Surface treatment :
SELF COLOUR

CE CONFORMANCE AND PERFORMANCE CRITERIA			
Execution class	Consequence class	Production class	Service class
EX2	CC2	PC2	SC1

THIRD ANGLE

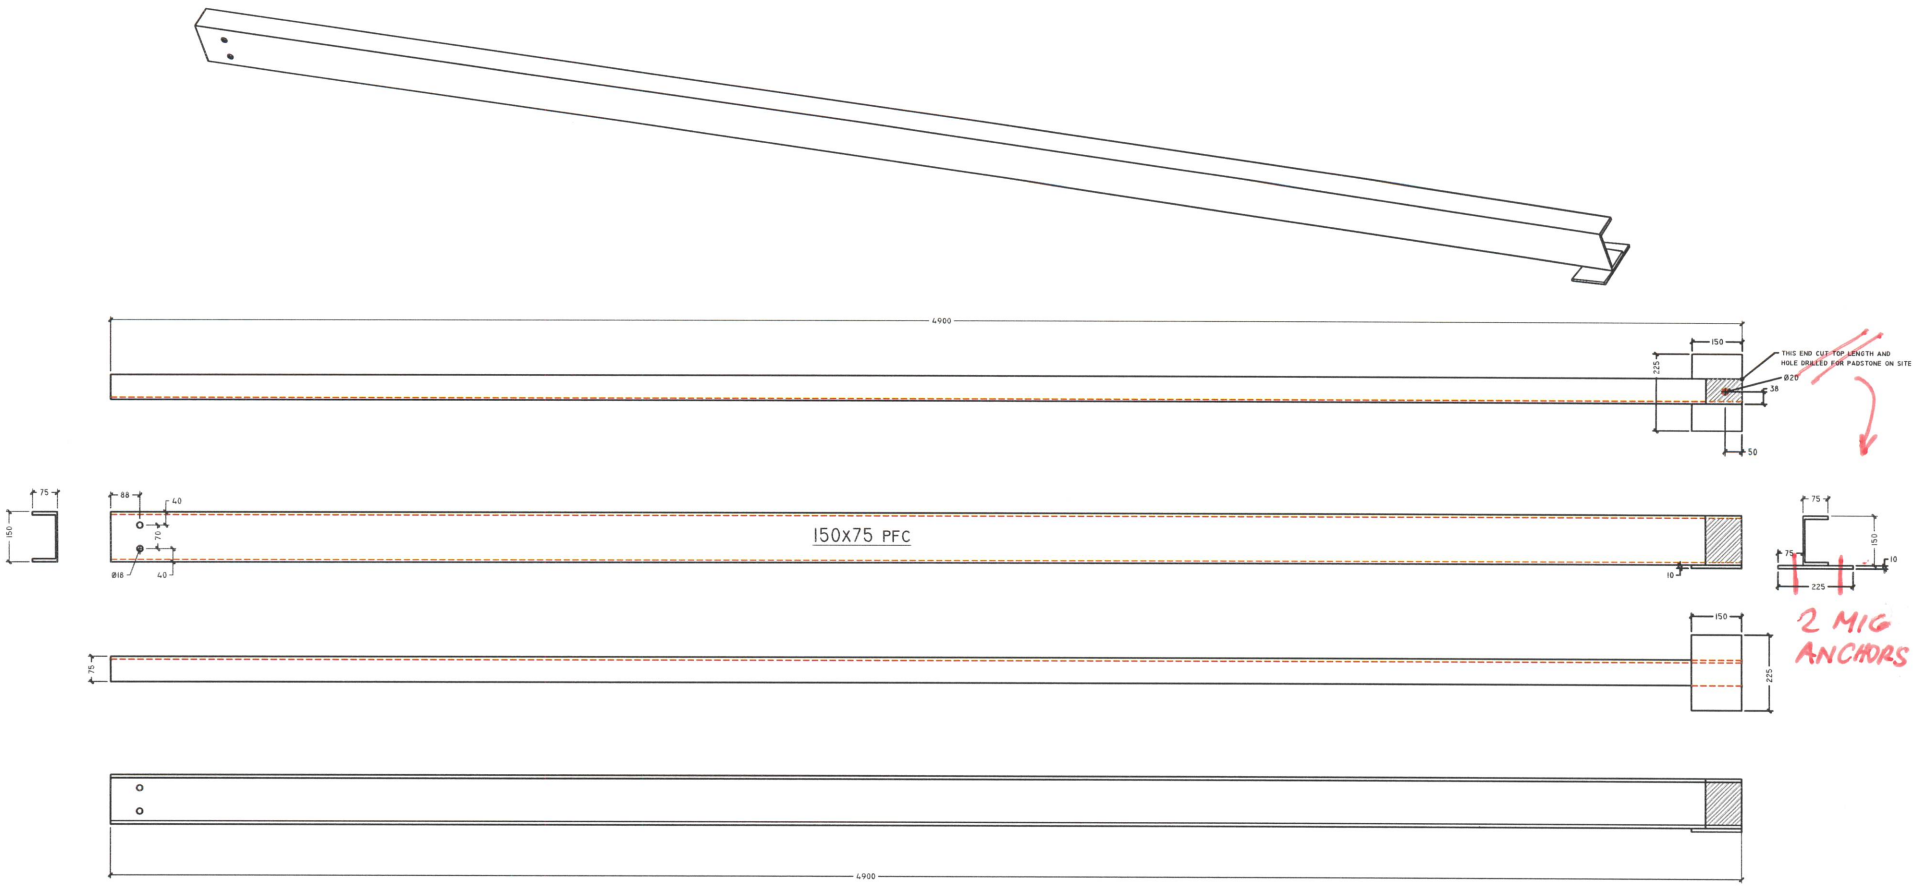

BEAM 1 & 2 X 2NO. (HANDED)

TO BE TRIMMED ON SITE AND DRILLED WHERE SHOWN

STATUS "B" 6/16
INC. COMMENTS & PROCEED

Client
DJA FABRICATION

Project
53 WAR MINSTER ROAD

Client Order no.
TBC

DESIGN AND INSTALLATION NOTES:

- ALL DIMENSIONS TO BE TREATED AS REFERENCE OR UNLESS OTHERWISE IDENTIFIED "FOR CONSTRUCTION"
- PLEASE REFER TO SPECIFICATION / DESIGN INTENT DOCUMENTATION FOR FURTHER DETAILS.
- SCALES RELATIVE TO STATED PAPER SPACE IN TITLE BLOCK AS A4,A3,A2 OR A1
- SUBCONTRACTORS TO VARIFY EXISTING SETUP, INSTALLATION OR LEVELS PRIOR TO WORKING AT ALL TIMES.
- SPECIFIC TASK RELATED OPERATIONS, REFER TO METHOD STATEMENT OR SCOPE OF WORKS DOCUMENTATION.
- FINISHED COATINGS / PROTECTIVE TREATMENTS AS PER SPECIFICATION / DESIGN INTENT OR UNLESS OTHERWISE STATED ON THIS DRAWING.
- CRITICAL DIMENSIONS OR IMPORTANT NOTES IDENTIFIED IN RED AND HIGHLIGHTED WHERE APPROPRIATE

DRAWING SPECIFICATION AND INFORMATION

Site Survey Date	Designer	Drg Date / Revision	Revision note / Drawing Level	Revision	Scale:	Material
N/A	PRH	25/01/23	REVIEW STATUS	A	1:15	MILD STEEL

Drawing Title	Drg no.	Dezine job no.	Drawing size
BEAM 1	DJA-01-23-4907 A5	4907	A2


DEZINE
Trading Under Rule Structural & Architectural Ltd
Structural Survey - Engineering design - Brass Surveys
3D visuals - Concept design - Fabrication Detailing
Cost engineering - Consultancy
UNIT IIB, VICARAGE LANE, HOO, ROCHESTER, KENT, ME39LB
OFFICE: 01634 256971 ACCOUNTS: 01634 256971
WWW.DEZINECONSULTANCY.COM - DEZINECONSULTANCY@HOTMAIL.COM


Surface treatment:
SELF COLOUR

**ENSURE SITE MEASUREMENTS FOR LENGTH

CE CONFORMANCE AND PERFORMANCE CRITERIA			
Execution class	Consequence class	Production class	Service class
EX2	CC2	PC2	SC1

THIRD ANGLE

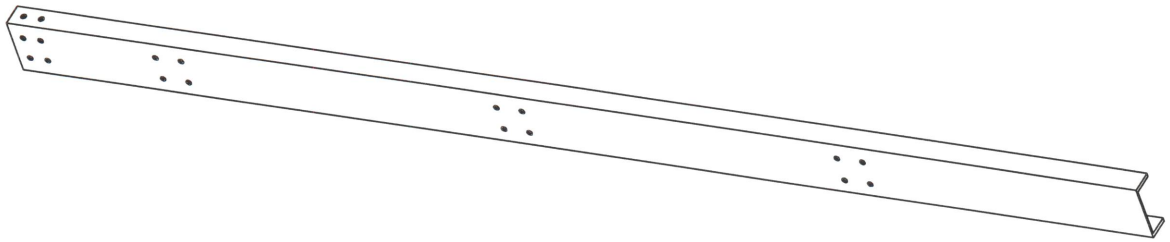

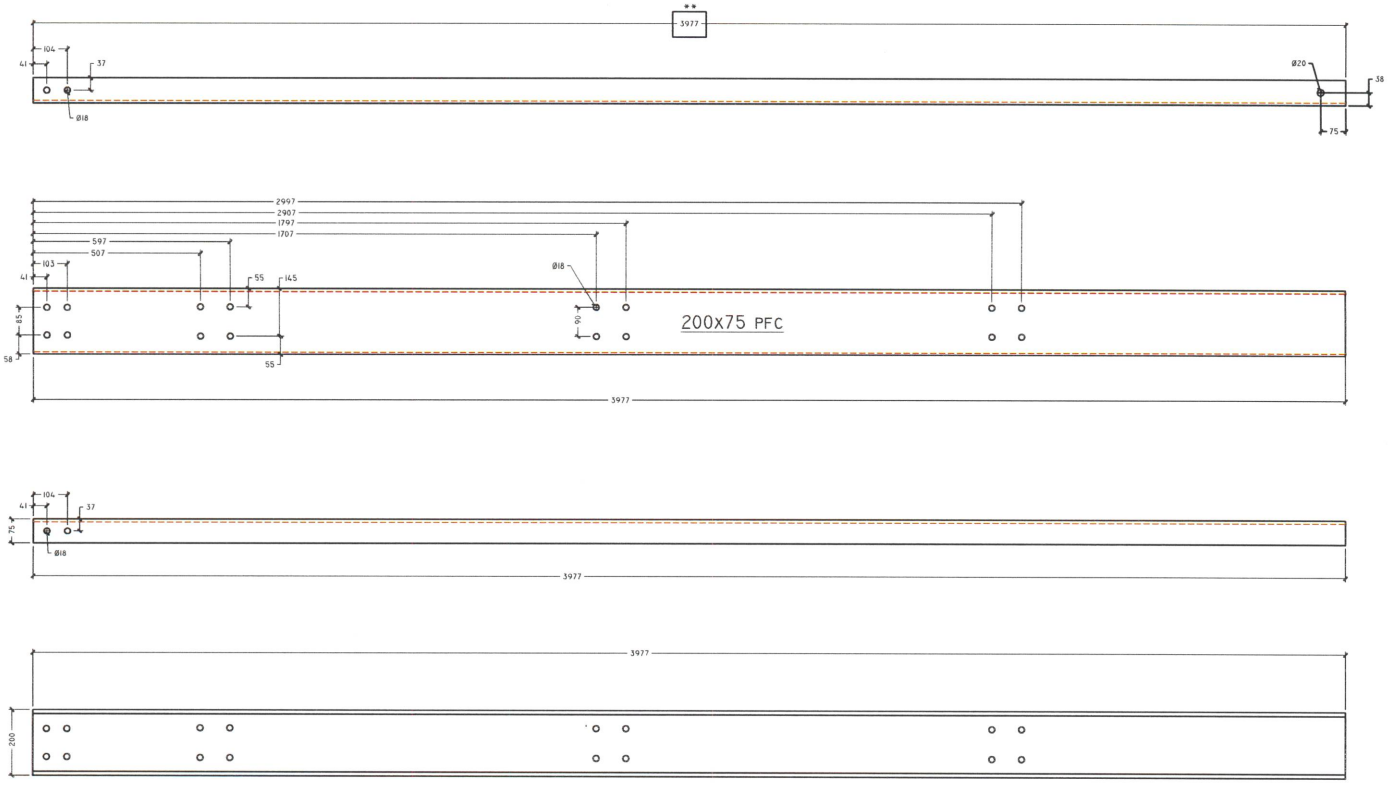

BEAM 3 & 3A X 2NO. (HANDED)

STATUS "A"
PROCEED
7/16

Client	DESIGN AND INSTALLATION NOTES:
DJA FABRICATION	• ALL DIMENSIONS TO BE TREATED AS REFERENCE OR UNLESS OTHERWISE IDENTIFIED "FOR CONSTRUCTION"
Project	• PLEASE REFER TO SPECIFICATION / DESIGN INTENT DOCUMENTATION FOR FURTHER DETAILS.
53 WAR MINSTER ROAD	• SCALES RELATIVE TO STATED PAPER SPACE IN TITLE BLOCK AS A4,A3,A2 OR A1
Client Order no.	• SUBCONTRACTORS TO VARIFY EXISTING SETUP, INSTALLATION OR LEVELS PRIOR TO WORKING AT ALL TIMES.
TBC	• SPECIFIC TASK RELATED OPERATIONS, REFER TO METHOD STATEMENT OR SCOPE OF WORKS DOCUMENTATION.
	• FINISHED COATINGS / PROTECTIVE TREATMENTS AS PER SPECIFICATION / DESIGN INTENT OR UNLESS OTHERWISE STATED ON THIS DRAWING.
	• CRITICAL DIMENSIONS OR IMPORTANT NOTES IDENTIFIED IN RED AND HIGHLIGHTED WHERE APPROPRIATE

DRAWING SPECIFICATION AND INFORMATION

Site Survey Date	Designer	Drg Date / Revision	Revision note / Drawing Level	Revision	Scale:	Material
N/A	PRH	25/01/23	REVIEW STATUS	A	1:15	MILD STEEL

Drawing Title	Drg no.	Dezine job no.	Drawing size
BEAM 2	DJA-01-23-4907 A6	4907	A2


DEZINE
Trading Under Rolf Structural & Architectural ltd
Structural Survey - Engineering design - Brass Surveys
3D Visuals - Concept design - Fabrication Detailing
Cost engineering - Consultancy
UNIT 11B, VICARAGE LANE, HOO, ROCHESTER, KENT, ME39LB
OFFICE: 01634 256971 ACCOUNTS: 01634 256971
WWW.DEZINECONSULTANCY.COM - DEZINECONSULTANCY@HOTMAIL.COM

Surface treatment:
SELF COLOUR

**ENSURE SITE MEASUREMENTS FOR LENGTH

CONFORMANCE AND PERFORMANCE CRITERIA			
Execution class	Consequence class	Production class	Service class
EX2	CC2	PC2	SC1

THIRD ANGLE

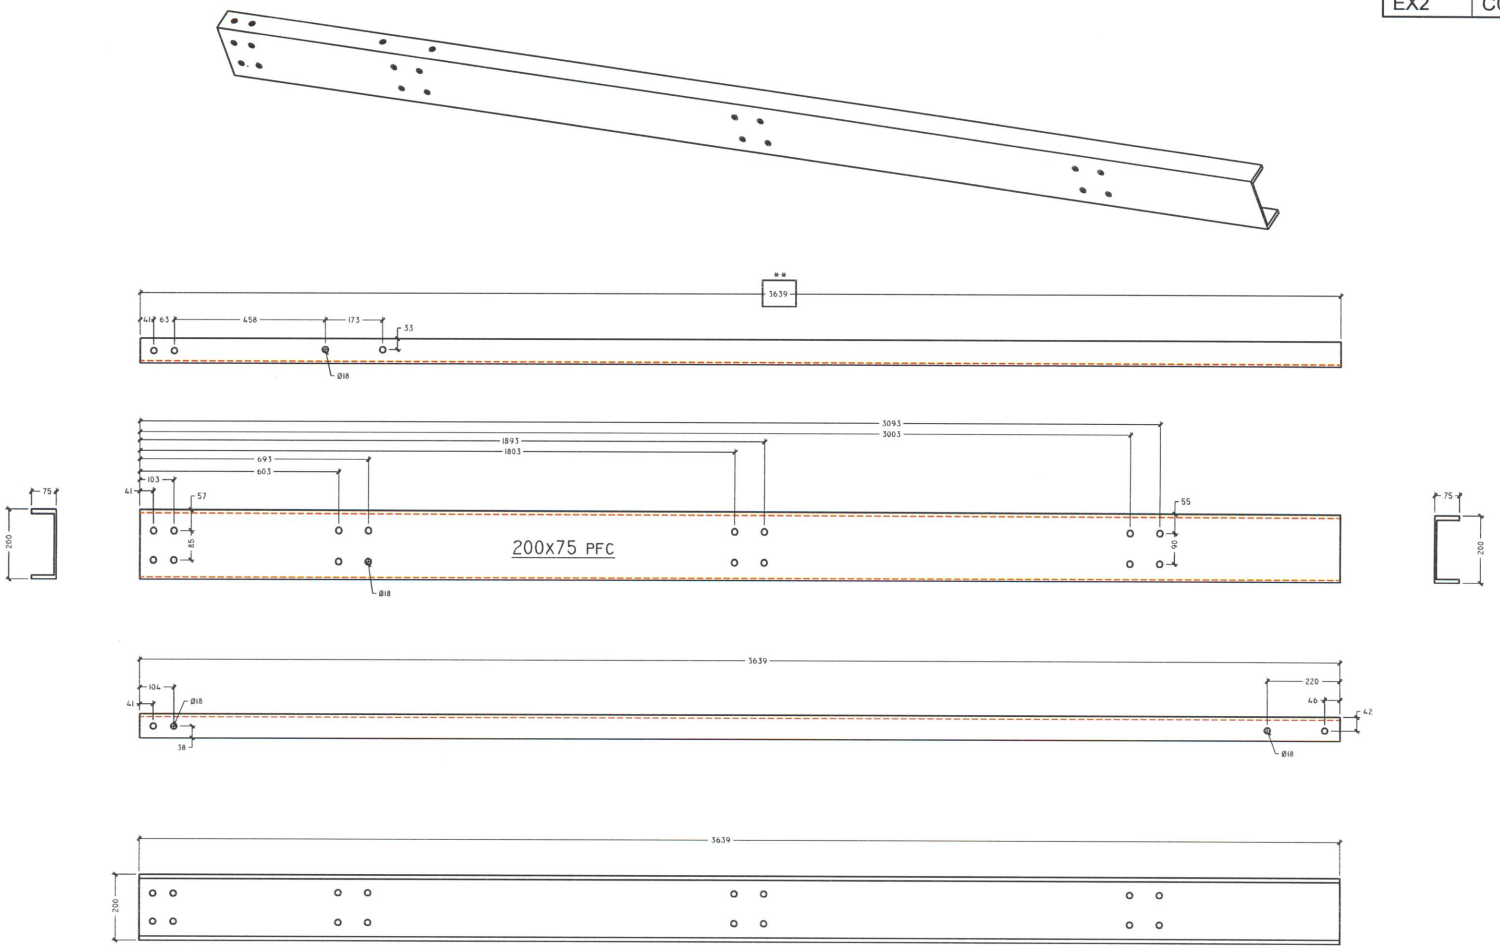

BEAM 4 & 4A X 2 NO. (HANDED)

STATUS "A" 8/16
PROCEED

Client	DJA FABRICATION
Project	53 WAR MINSTER ROAD
Client Order no.	TBC

DESIGN AND INSTALLATION NOTES:

- ALL DIMENSIONS TO BE TREATED AS REFERENCE OR UNLESS OTHERWISE IDENTIFIED "FOR CONSTRUCTION"
- PLEASE REFER TO SPECIFICATION / DESIGN INTENT DOCUMENTATION FOR FURTHER DETAILS.
- SCALES RELATIVE TO STATED PAPER SPACE IN TITLE BLOCK AS A4,A3,A2 OR A1
- SUBCONTRACTORS TO VARIFY EXISTING SETUP, INSTALLATION OR LEVELS PRIOR TO WORKING AT ALL TIMES.
- SPECIFIC TASK RELATED OPERATIONS, REFER TO METHOD STATEMENT OR SCOPE OF WORKS DOCUMENTATION.
- FINISHED COATINGS / PROTECTIVE TREATMENTS AS PER SPECIFICATION / DESIGN INTENT OR UNLESS OTHERWISE STATED ON THIS DRAWING.
- CRITICAL DIMENSIONS OR IMPORTANT NOTES IDENTIFIED IN RED AND HIGHLIGHTED WHERE APPROPRIATE

DRAWING SPECIFICATION AND INFORMATION

Site Survey Date	Designer	Drg Date / Revision	Revision note / Drawing Level	Revision	Scale:	Material
N/A	PRH	25/01/23	REVIEW STATUS	A	1:15	MILD STEEL

Drawing Title	Drg no.	Dezine job no.	Drawing size
BEAM 4	DJA-01-23-4907 A7	4907	A2

DEZINE
Trading Under Rule Structural & Architectural Ltd

Structural Survey - Engineering design - Drone Surveys
3D visuals - Concept design - Fabrication Detailing
Cost engineering - Consultancy


UNIT 11B, VICARAGE LANE, HOO, ROCHESTER, KENT, ME39LB
OFFICE: 01634 256971 ACCOUNTS: 01634 256971
WWW.DEZINECONSULTANCY.COM - DEZINECONSULTANCY@HOTMAIL.COM


Surface treatment :
SELF COLOUR


CE CONFORMANCE AND PERFORMANCE CRITERIA			
Execution class	Consequence class	Production class	Service class
EX2	CC2	PC2	SC1


THIRD ANGLE

BEAM 5A x 1NO.

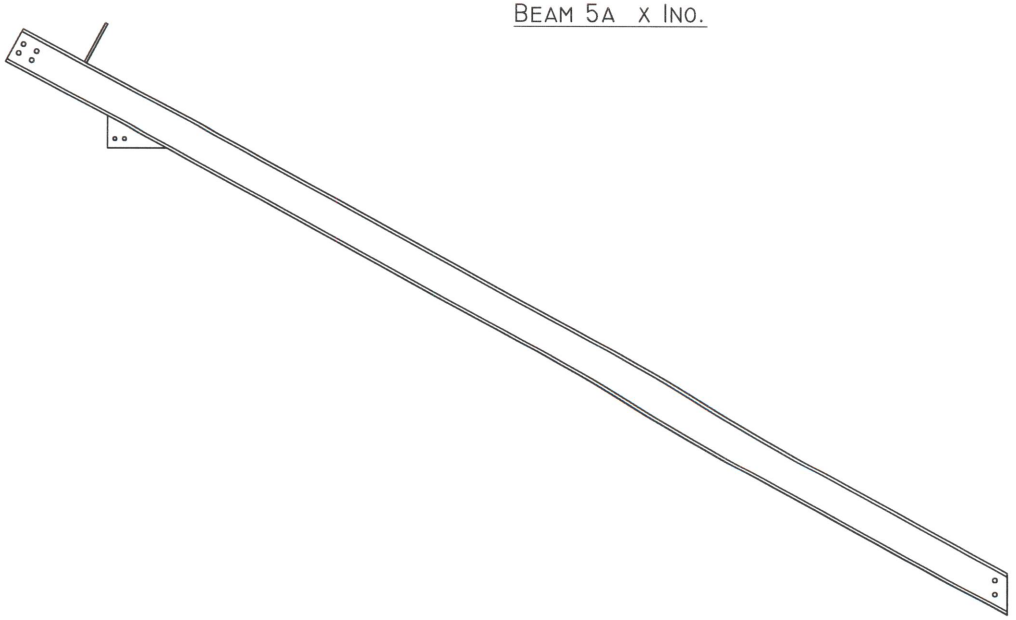


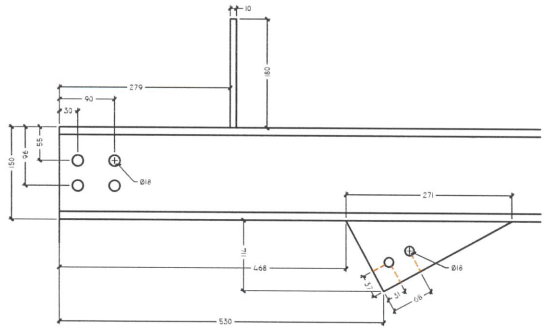

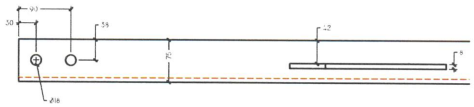

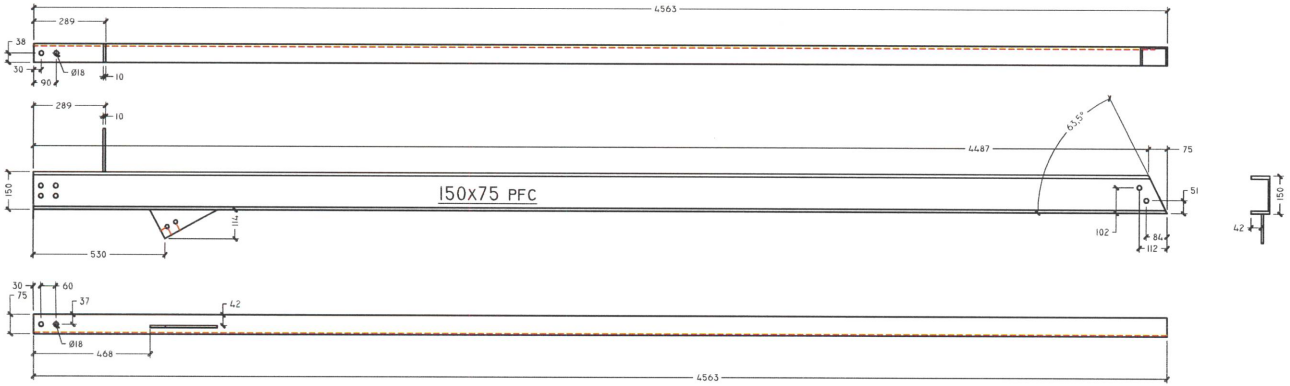

STATUS "B" 9/16
INC. COMMENTS
& PROCEED

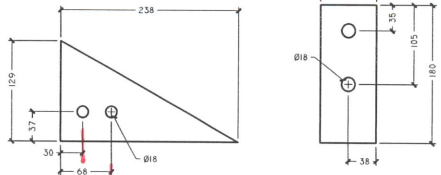

Client	DJA FABRICATION
Project	53 WAR MINSTER ROAD
Client Order no.	TBC

DESIGN AND INSTALLATION NOTES:

- ALL DIMENSIONS TO BE TREATED AS REFERENCE OR UNLESS OTHERWISE IDENTIFIED "FOR CONSTRUCTION"
- PLEASE REFER TO SPECIFICATION / DESIGN INTENT DOCUMENTATION FOR FURTHER DETAILS.
- SCALES RELATIVE TO STATED PAPER SPACE IN TITLE BLOCK AS A4,A3,A2 OR A1
- SUBCONTRACTORS TO VARIFY EXISTING SETUP, INSTALLATION OR LEVELS PRIOR TO WORKING AT ALL TIMES.
- SPECIFIC TASK RELATED OPERATIONS, REFER TO METHOD STATEMENT OR SCOPE OF WORKS DOCUMENTATION.
- FINISHED COATINGS / PROTECTIVE TREATMENTS AS PER SPECIFICATION / DESIGN INTENT OR UNLESS OTHERWISE STATED ON THIS DRAWING.
- CRITICAL DIMENSIONS OR IMPORTANT NOTES IDENTIFIED IN RED AND HIGHLIGHTED WHERE APPROPRIATE

DRAWING SPECIFICATION AND INFORMATION

Site Survey Date	Designer	Drg Date / Revision	Revision note / Drawing Level	Revision	Scale:	Material
N/A	PRH	25/01/23	REVIEW STATUS	B	1:15	MILD STEEL


Drawing Title	Drg no.	Dezine job no.	Drawing size
BEAM 5	DJA-01-23-4907 A9	4907	A2

DEZINE
Trading Under Rdd Structural & Architectural ltd
Structural Survey - Engineering design - Brunel Surveys
3D Visuals - Concept design - Fabrication Detailing
Cost engineering - Consultancy
UNIT 11B, VICARAGE LANE, HOO, ROCHESTER, KENT, ME39LB
OFFICE: 01634 256971 ACCOUNTS: 01634 256971
WWW.DEZINECONSULTANCY.COM - DEZINECONSULTANCY@HOTMAIL.COM


Surface treatment:
SELF COLOUR

CE CONFORMANCE AND PERFORMANCE CRITERIA			
Execution class	Consequence class	Production class	Service class
EX2	CC2	PC2	SC1

THIRD ANGLE

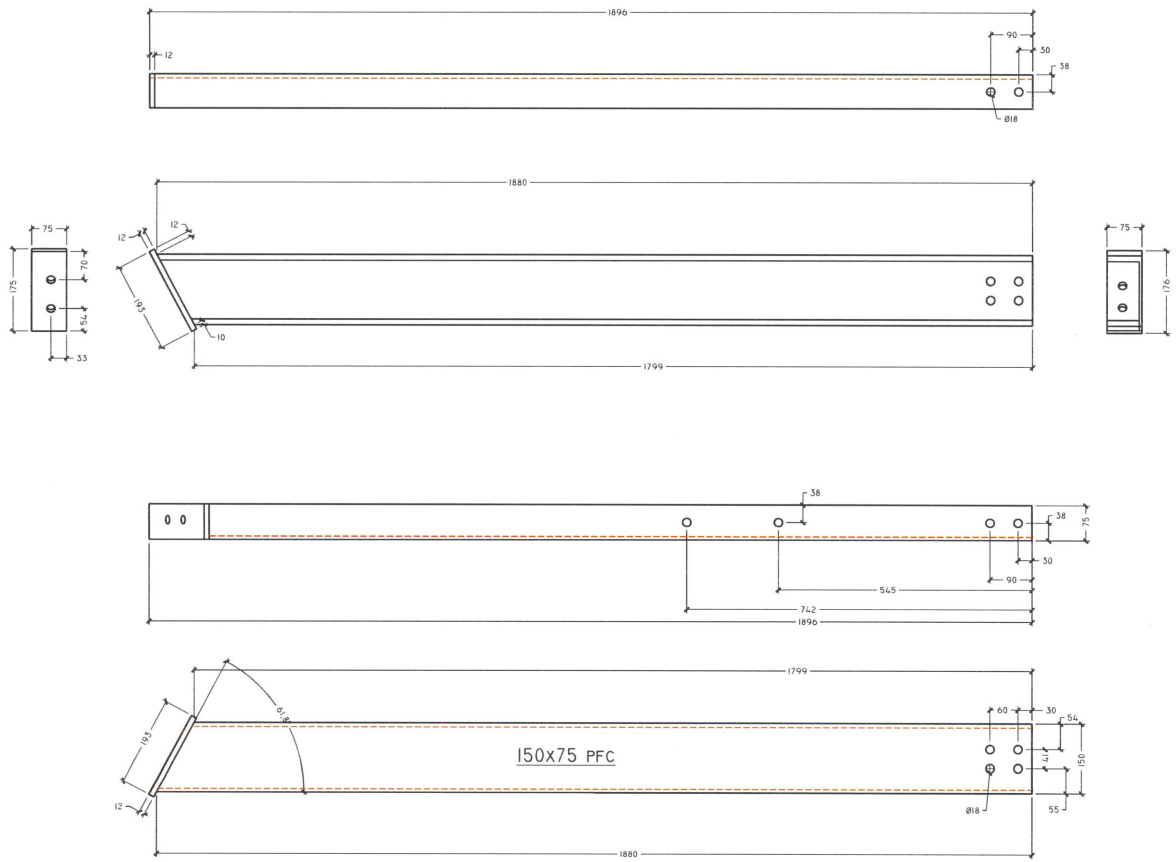

12MM THK PLATE

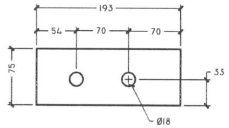

BEAM 5 1NO. REQUIRED 1 NO. AS SHOWN

STATUS "A" 10/16
PROCEED

Client: DJA FABRICATION
Project: 53 WAR MINSTER ROAD
Client Order no.: TBC

DESIGN AND INSTALLATION NOTES:

- ALL DIMENSIONS TO BE TREATED AS REFERENCE OR UNLESS OTHERWISE IDENTIFIED "FOR CONSTRUCTION"
- PLEASE REFER TO SPECIFICATION / DESIGN INTENT DOCUMENTATION FOR FURTHER DETAILS.
- SCALES RELATIVE TO STATED PAPER SPACE IN TITLE BLOCK AS A4,A3,A2 OR A1
- SUBCONTRACTORS TO VARIFY EXISTING SETUP, INSTALLATION OR LEVELS PRIOR TO WORKING AT ALL TIMES.
- SPECIFIC TASK RELATED OPERATIONS, REFER TO METHOD STATEMENT OR SCOPE OF WORKS DOCUMENTATION
- FINISHED COATINGS / PROTECTIVE TREATMENTS AS PER SPECIFICATION / DESIGN INTENT OR UNLESS OTHERWISE STATED ON THIS DRAWING.
- CRITICAL DIMENSIONS OR IMPORTANT NOTES IDENTIFIED IN RED AND HIGHLIGHTED WHERE APPROPRIATE

DRAWING SPECIFICATION AND INFORMATION

Site Survey Date	Designer	Drg Date / Revision	Revision note / Drawing Level	Revision	Scale:	Material
N/A	PRH	25/01/23	REVIEW STATUS	B	1:15	MILD STEEL


Drawing Title	Drg no.	Dezine job no.	Drawing size
BEAM 5A	DJA-01-23-4907 A10	4907	A2

DEZINE
Structural Survey - Engineering design - Drone Surveys
3D visuals - Concept design - Fabrication Detailing
Cost engineering - Consultancy
UNIT 11B, VICARAGE LANE, HOO, ROCHESTER, KENT, ME39LB
OFFICE: 01634 256971 ACCOUNTS: 01634 256971
WWW.DEZINECONSULTANCY.COM - DEZINECONSULTANCY@HOTMAIL.COM


Surface treatment :
SELF COLOUR

CE CONFORMANCE AND PERFORMANCE CRITERIA			
Execution class	Consequence class	Production class	Service class
EX2	CC2	PC2	SC1

THIRD ANGLE

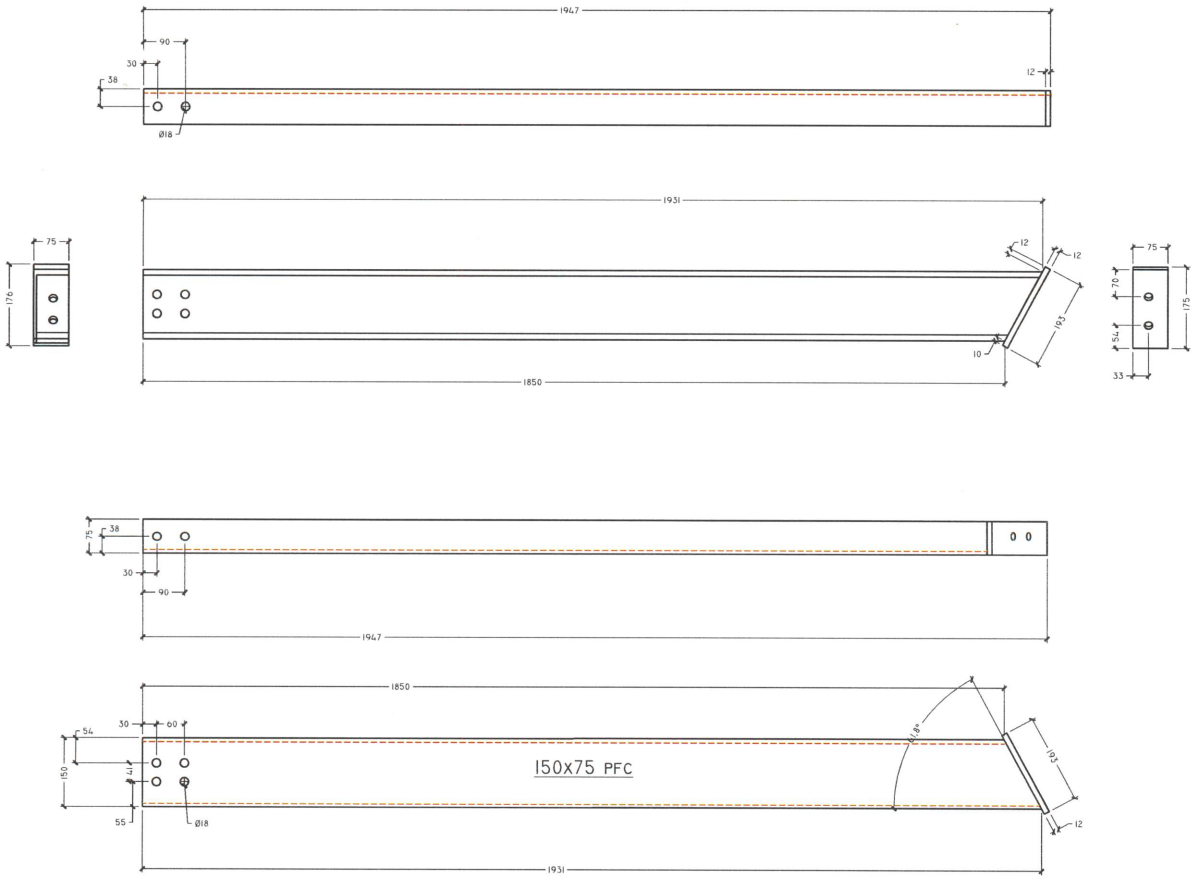

12MM THK PLATE

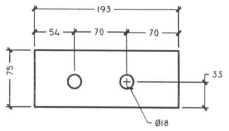

BEAM 6 x 1NO. REQUIRED

STATUS "A" 11/16
PROCEED

Client
DJA FABRICATION

Project
53 WAR MINSTER ROAD

Client Order no.
TBC

DESIGN AND INSTALLATION NOTES:

- ALL DIMENSIONS TO BE TREATED AS REFERENCE OR UNLESS OTHERWISE IDENTIFIED "FOR CONSTRUCTION"
- PLEASE REFER TO SPECIFICATION / DESIGN INTENT DOCUMENTATION FOR FURTHER DETAILS.
- SCALES RELATIVE TO STATED PAPER SPACE IN TITLE BLOCK AS A4,A3,A2 OR A1
- SUBCONTRACTORS TO VARIFY EXISTING SETUP, INSTALLATION OR LEVELS PRIOR TO WORKING AT ALL TIMES.
- SPECIFIC TASK RELATED OPERATIONS, REFER TO METHOD STATEMENT OR SCOPE OF WORKS DOCUMENTATION.
- FINISHED COATINGS / PROTECTIVE TREATMENTS AS PER SPECIFICATION / DESIGN INTENT OR UNLESS OTHERWISE STATED ON THIS DRAWING.
- CRITICAL DIMENSIONS OR IMPORTANT NOTES IDENTIFIED IN RED AND HIGHLIGHTED WHERE APPROPRIATE

DRAWING SPECIFICATION AND INFORMATION

Site Survey Date	Designer	Drg Date / Revision	Revision note / Drawing Level	Revision	Scale:	Material
N/A	PRH	25/01/23	REVIEW STATUS	B	1:15	MILD STEEL

Drawing Title	Drg no.	Dezine job no.	Drawing size
BEAM 5A	DJA-01-23-4907 A10	4907	A2


DEZINE
Structural Survey - Engineering design - Drone Surveys
3D Visuals - Concept design - Fabrication Detailing
Cost engineering - Consultancy
UNIT 11B, VICARAGE LANE, HOO, ROCHESTER, KENT, ME39LB
OFFICE: 01634 256971 ACCOUNTS: 01634 256971
WWW.DEZINECONSULTANCY.COM - DEZINECONSULTANCY@HOTMAIL.COM

Surface treatment :
SELF COLOUR


BEAM 6A x 1NO.

CE CONFORMANCE AND PERFORMANCE CRITERIA			
Execution class	Consequence class	Production class	Service class
EX2	CC2	PC2	SC1


THIRD ANGLE

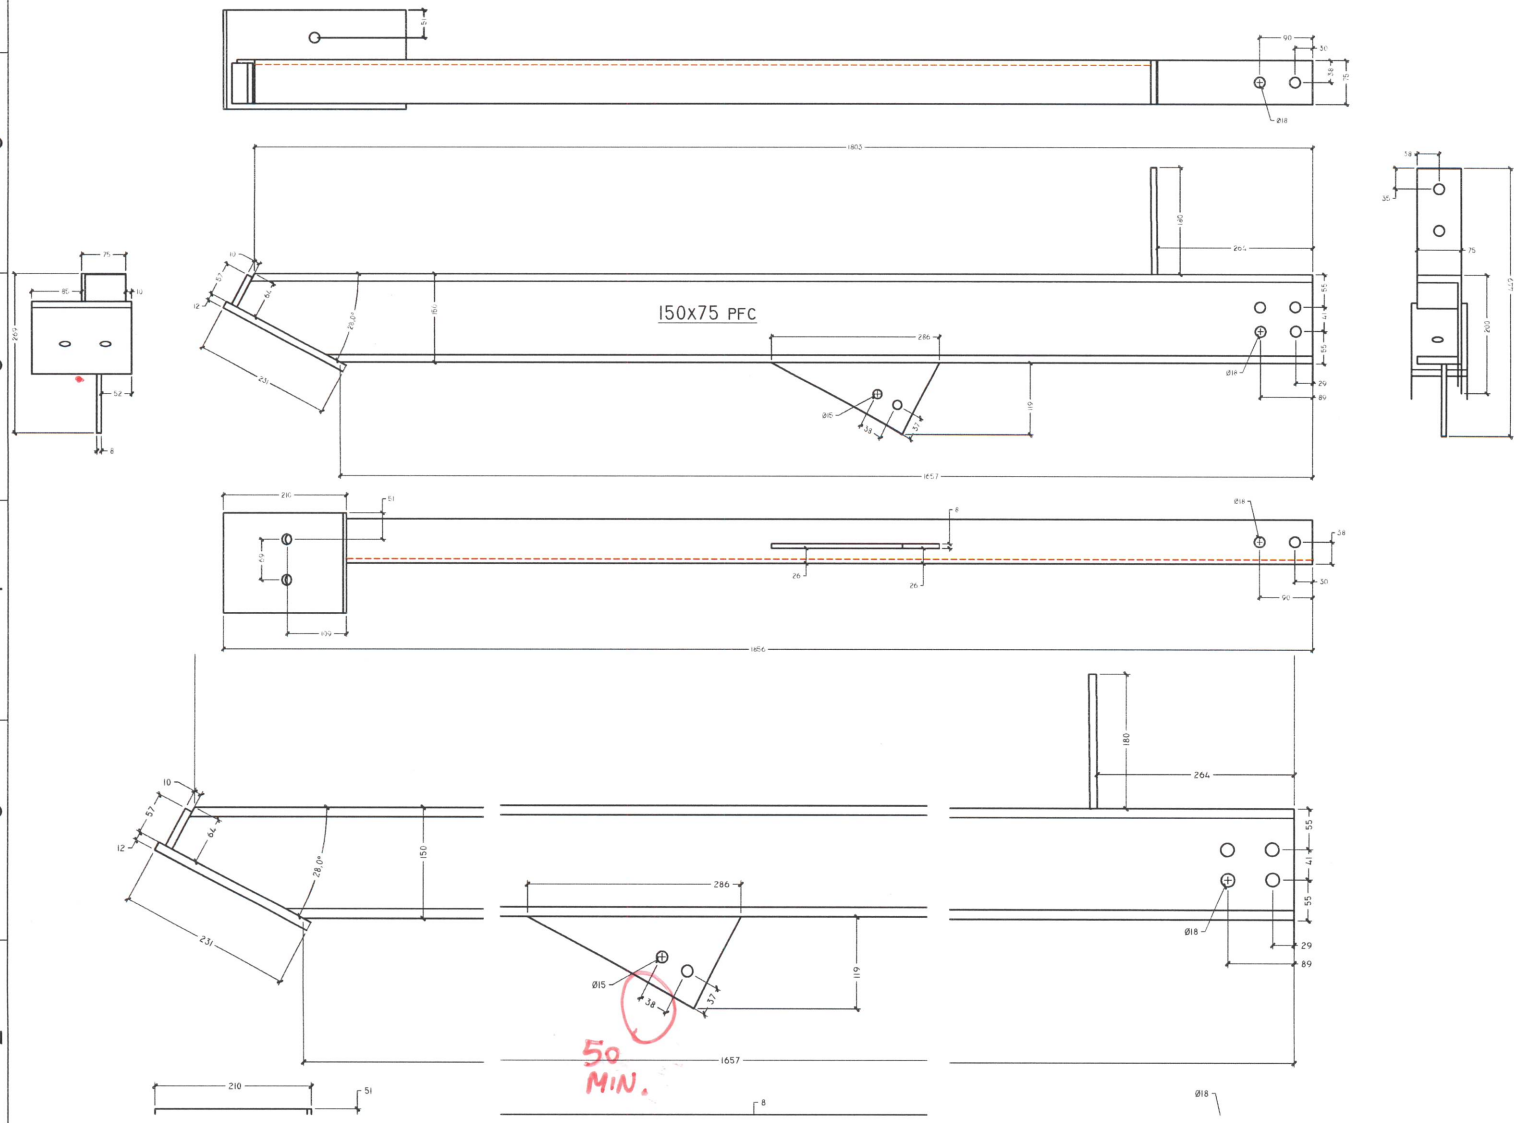


8MM THK PLATE

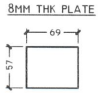


8MM THK PLATE

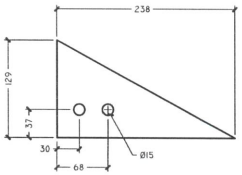

8MM THK PLATE

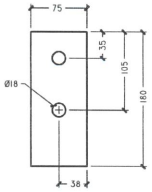

8MM THK PLATE

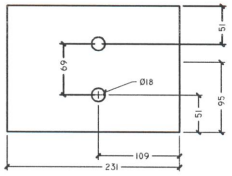

STATUS "B" 12/16
INC. COMMENTS & PROCEED

Client	DJA FABRICATION
Project	53 WAR MINSTER ROAD
Client Order no.	TBC

DESIGN AND INSTALLATION NOTES:

- ALL DIMENSIONS TO BE TREATED AS REFERENCE OR UNLESS OTHERWISE IDENTIFIED "FOR CONSTRUCTION"
- PLEASE REFER TO SPECIFICATION / DESIGN INTENT DOCUMENTATION FOR FURTHER DETAILS.
- SCALES RELATIVE TO STATED PAPER SPACE IN TITLE BLOCK AS A4,A3,A2 OR A1
- SUBCONTRACTORS TO VARIFY EXISTING SETUP, INSTALLATION OR LEVELS PRIOR TO WORKING AT ALL TIMES.
- SPECIFIC TASK RELATED OPERATIONS, REFER TO METHOD STATEMENT OR SCOPE OF WORKS DOCUMENTATION.
- FINISHED COATINGS / PROTECTIVE TREATMENTS AS PER SPECIFICATION / DESIGN INTENT OR UNLESS OTHERWISE STATED ON THIS DRAWING.
- CRITICAL DIMENSIONS OR IMPORTANT NOTES IDENTIFIED IN RED AND HIGHLIGHTED WHERE APPROPRIATE

DRAWING SPECIFICATION AND INFORMATION

Site Survey Date	Designer	Drg Date / Revision	Revision note / Drawing Level	Revision	Scale:	Material
N/A	PRH	25/01/23	REVIEW STATUS	B	1:15	MILD STEEL

Drawing Title	Drg no.	Dezine job no.	Drawing size
BEAM 5A	DJA-01-23-4907 A11	4907	A2

DEZINE
Trading Under Kidd Structural & Architectural ltd
Structural Survey - Engineering design - House Surveys
3D visuals - Concept design - Fabrication Detailing
Cost engineering - Consultancy
UNIT 11B, VICARAGE LANE, HOO, ROCHESTER, KENT, ME39LB
OFFICE: 01634 256971 ACCOUNTS: 01634 256971
WWW.DEZINECONSULTANCY.COM - DEZINECONSULTANCY@HOTMAIL.COM


Surface treatment:
SELF COLOUR

TIE ROD PLATE ASSEMBLIES MAIN ROOF AREA
1 NO. OF EACH

CE CONFORMANCE AND PERFORMANCE CRITERIA


Execution class	Consequence class	Production class	Service class
EX2	CC2	PC2	SC1


THIRD ANGLE

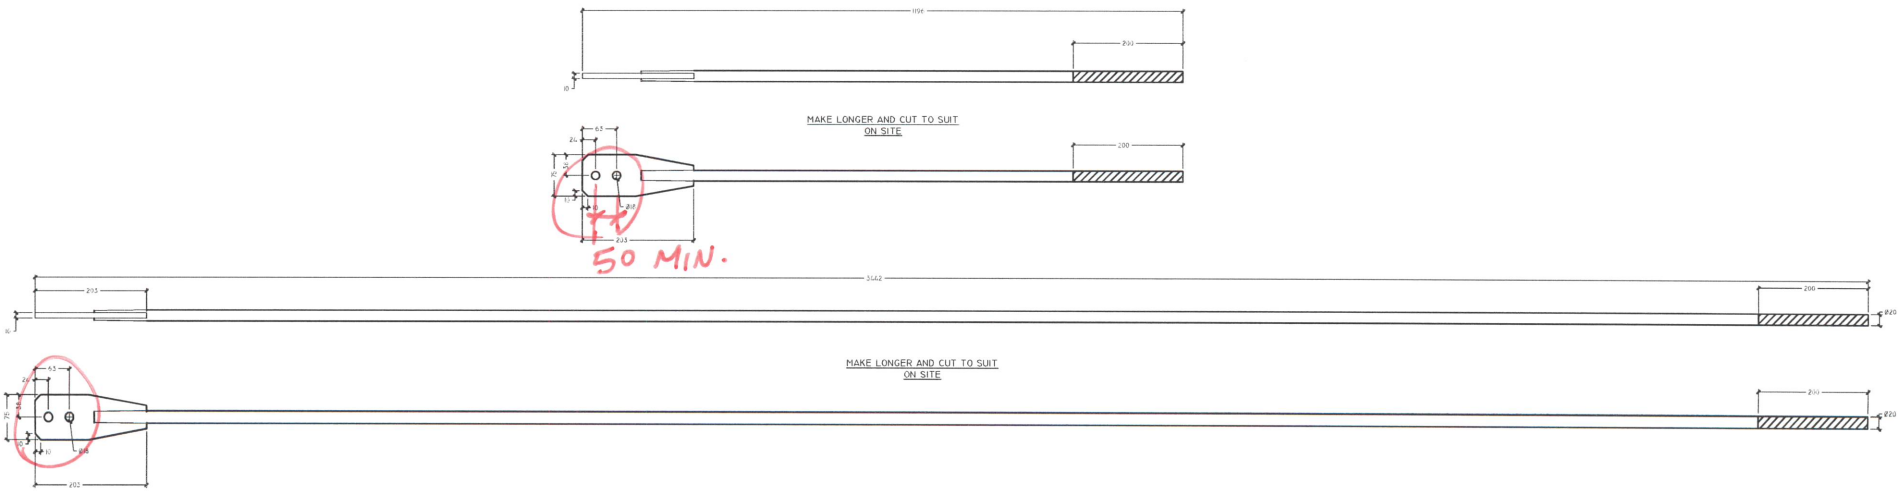


CONNECTION PLATES 10MM AND 12MM PLATES

BEAM 5 & 6 SPICE PLATES 10MM THK

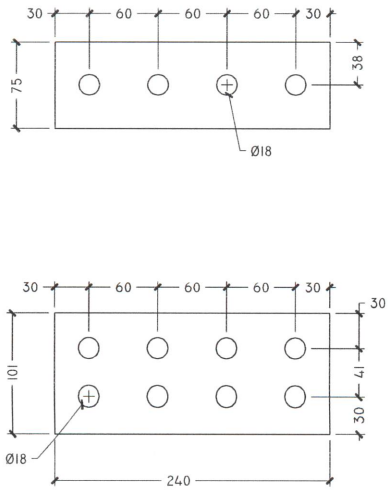


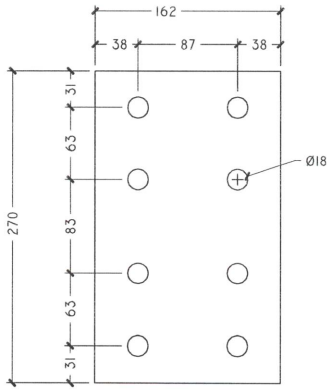

BEAM 3 & 4 SPICE PLATES 10MM THK

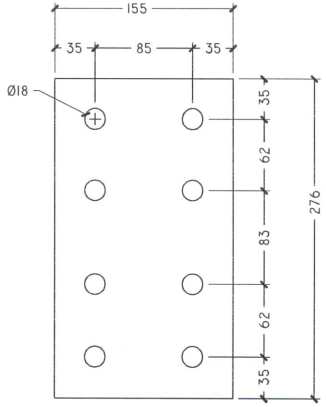

BEAM 3 & 4 SPACER PLATES 12MM THK

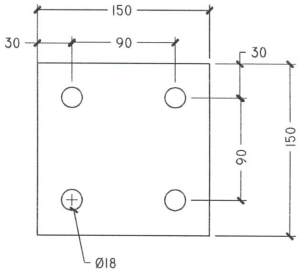

STATUS "B" 13/16
INC. COMMENTS & PROCEED

Client	DJA FABRICATION
Project	53 WAR MINSTER ROAD
Client Order no.	TBC

DESIGN AND INSTALLATION NOTES:

- ALL DIMENSIONS TO BE TREATED AS REFERENCE OR UNLESS OTHERWISE IDENTIFIED "FOR CONSTRUCTION"
- PLEASE REFER TO SPECIFICATION / DESIGN INTENT DOCUMENTATION FOR FURTHER DETAILS.
- SCALES RELATIVE TO STATED PAPER SPACE IN TITLE BLOCK AS A4,A3,A2 OR A1
- SUBCONTRACTORS TO VARIFY EXISTING SETUP, INSTALLATION OR LEVELS PRIOR TO WORKING AT ALL TIMES.
- SPECIFIC TASK RELATED OPERATIONS, REFER TO METHOD STATEMENT OR SCOPE OF WORKS DOCUMENTATION.
- FINISHED COATINGS / PROTECTIVE TREATMENTS AS PER SPECIFICATION / DESIGN INTENT OR UNLESS OTHERWISE STATED ON THIS DRAWING.
- CRITICAL DIMENSIONS OR IMPORTANT NOTES IDENTIFIED IN RED AND HIGHLIGHTED WHERE APPROPRIATE

DRAWING SPECIFICATION AND INFORMATION

Site Survey Date	Designer	Drg Date / Revision	Revision note / Drawing Level	Revision	Scale:	Material
N/A	PRH	25/01/23	REVIEW STATUS	A	1:15	MILD STEEL

Drawing Title	Drg no.	Dezine job no.	Drawing size
BEAM 5A	DJA-01-23-4907 A12	4907	A2


DEZINE
Structural Survey - Engineering design - Brunel Surveys
3D visuals - Concept design - Fabrication Detailing
Cost engineering - Consultancy
UNIT 11B, VICARAGE LANE, HOO, ROCHESTER, KENT, ME39LB
OFFICE: 01634 256971 ACCOUNTS: 01634 256971
WWW.DEZINECONSULTANCY.COM - DEZINECONSULTANCY@HOTMAIL.COM


Surface treatment:
SELF COLOUR


CE CONFORMANCE AND PERFORMANCE CRITERIA			
Execution class	Consequence class	Production class	Service class
EX2	CC2	PC2	SC1


THIRD ANGLE


TIE ROD PLATE ASSEMBLIES FLOOR / WALL AREA
12 NO. OF EACH

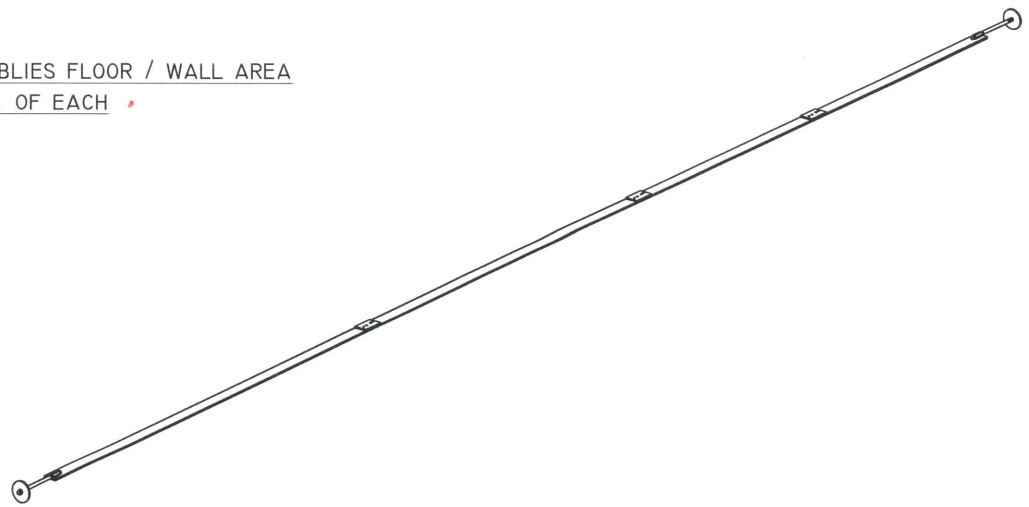


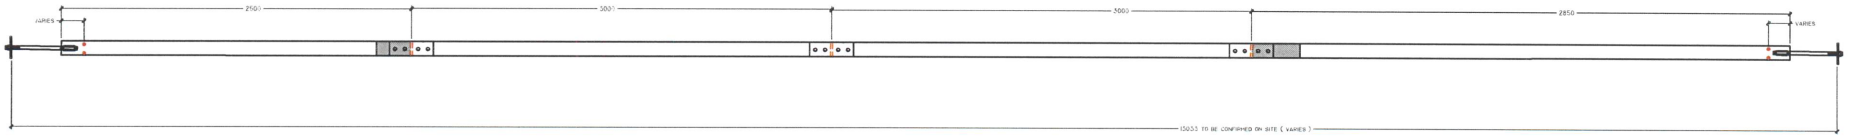

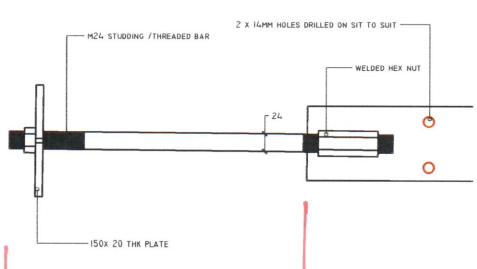

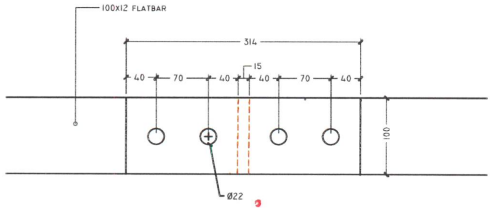

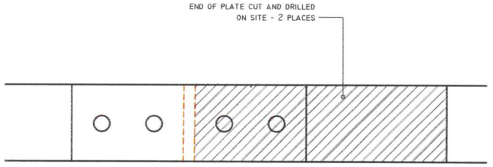

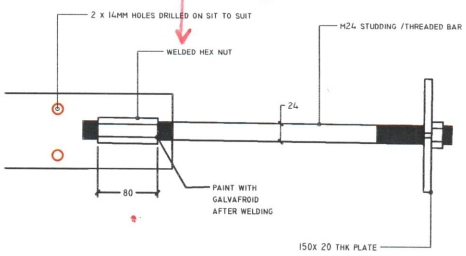

GALVANIZED COMPONENTS

ALL FLAT BARS , HOLES CUT AND DRILLED ON SITE

STATUS "B" 14/16
INC. COMMENTS & PROCEED

Client	Design and Installation Notes:
DJA Fabrication	• All dimensions to be treated as reference or unless otherwise identified "For Construction"
Project	• Please refer to Specification / Design intent documentation for further details.
53 War Minster Road	• Scales relative to stated paper space in title block as A4,A3,A2 or A1
Client Order no.	• Subcontractors to varify existing setup, installation or levels prior to working at all times.
TBC	• Specific task related operations, refer to method statement or scope of works documentation.
	• Finished coatings / Protective treatments as per Specification / Design intent or unless otherwise stated on this drawing.
	• Critical dimensions or important notes identified in RED and highlighted where appropriate

Drawing Specification and Information

Site Survey Date	Designer	Drg Date / Revision	Revision note / Drawing Level	Revision	Scale:	Material
N/A	PRH	25/01/23	REVIEW STATUS	A	1:15	MILD STEEL

Drawing Title	Drg no.	Dezine job no.	Drawing size
FLOOR TIE BARS	DJA-01-23-4907 A15	4907	A2

DEZINE
Trading Under Rabil Structural & Architectural ltd

Structural Survey - Engineering design - Drone Surveys
3D visuals - Concept design - Fabrication Detailing
Cost engineering - Consultancy


Unit IIB, Vicarage Lane, Hoo, Rochester, Kent, ME39LB
Office: 01634 256971 Accounts: 01634 256971
www.dezineconsultancy.com - dezineconsultancy@hotmail.com

Surface treatment:
SELF COLOUR

CONFORMANCE AND PERFORMANCE CRITERIA			
Execution class	Consequence class	Production class	Service class
EX2	CC2	PC2	SC1

THIRD ANGLE

TIE ROD PLATE ASSEMBLIES FLOOR / WALL AREA
1 NO. OF EACH

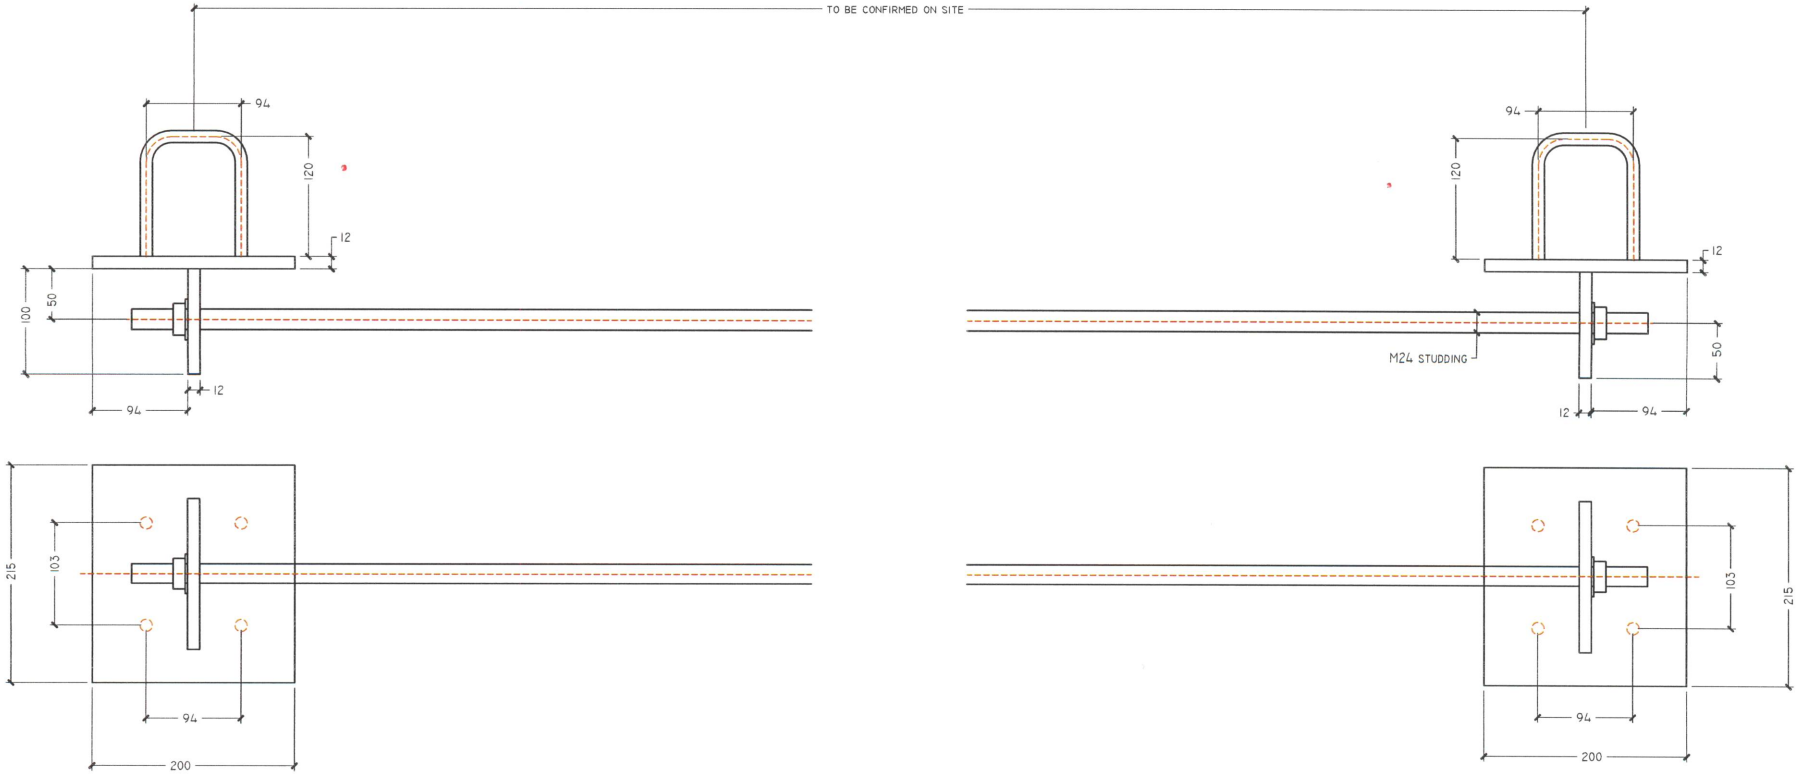

STATUS "A" 15/16
PROCEED

Client
DJA FABRICATION

Project
53 WAR MINSTER ROAD

Client Order no.
TBC

DESIGN AND INSTALLATION NOTES:

- ALL DIMENSIONS TO BE TREATED AS REFERENCE OR UNLESS OTHERWISE IDENTIFIED "FOR CONSTRUCTION"
- PLEASE REFER TO SPECIFICATION / DESIGN INTENT DOCUMENTATION FOR FURTHER DETAILS.
- SCALES RELATIVE TO STATED PAPER SPACE IN TITLE BLOCK AS A4,A3,A2 OR A1
- SUBCONTRACTORS TO VARIFY EXISTING SETUP, INSTALLATION OR LEVELS PRIOR TO WORKING AT ALL TIMES.
- SPECIFIC TASK RELATED OPERATIONS, REFER TO METHOD STATEMENT OR SCOPE OF WORKS DOCUMENTATION.
- FINISHED COATINGS / PROTECTIVE TREATMENTS AS PER SPECIFICATION / DESIGN INTENT OR UNLESS OTHERWISE STATED ON THIS DRAWING.
- CRITICAL DIMENSIONS OR IMPORTANT NOTES IDENTIFIED IN RED AND HIGHLIGHTED WHERE APPROPRIATE

DRAWING SPECIFICATION AND INFORMATION

Site Survey Date	Designer	Drg Date / Revision	Revision note / Drawing Level	Revision	Scale:	Material
N/A	PRH	25/01/23	REVIEW STATUS	A	1:15	MILD STEEL

Drawing Title	Drg no.	Dezine job no.	Drawing size
WALL TIE BARS	DJA-01-23-4907 A16	4907	A2


DEZINE
Structural Survey - Engineering design - Brass Surveys
3D visuals - Concept design - Fabrication Detailing
Cost engineering - Consultancy
UNIT 11B, VICARAGE LANE, HOO, ROCHESTER, KENT, ME39LB
OFFICE: 01634 256971 ACCOUNTS: 01634 256971
WWW.DEZINECONSULTANCY.COM - DEZINECONSULTANCY@HOTMAIL.COM


Surface treatment:
SELF COLOUR

CE CONFORMANCE AND PERFORMANCE CRITERIA			
Execution class	Consequence class	Production class	Service class
EX2	CC2	PC2	SC1

THIRD ANGLE

TIMBER PURLIN STRENGTHENING PLATE 12MM THK
CHIMNEY BREAST STRENGTHENING BEAM AND PLATE ASSEMBLY
1 NO. OF EACH

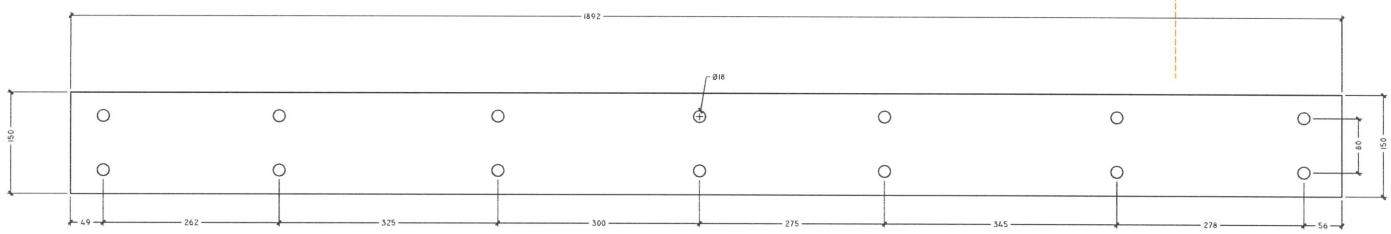

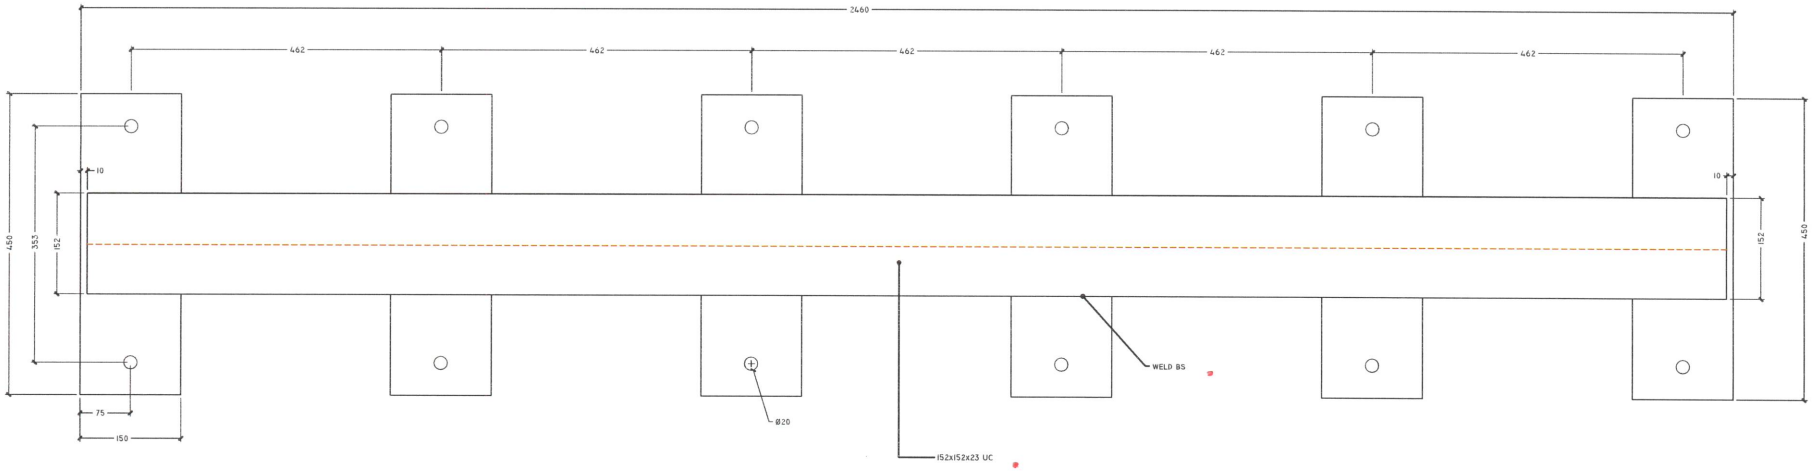

STATUS "A" 16/16
PROCEED

Client	Design and Installation notes:
DJA Fabrication	• All Dimensions to be treated as reference or unless otherwise identified "For Construction"
Project	• Please refer to Specification / Design intent documentation for further details.
53 War Minster Road	• Scales relative to stated paper space in title block as A4,A3,A2 or A1
Client Order no.	• Subcontractors to varify existing setup, installation or levels prior to working at all times.
TBC	• Specific task related operations, refer to method statement or scope of works documentation.
	• Finished coatings / Protective treatments as per Specification / Design intent or unless otherwise stated on this drawing.
	• Critical dimensions or important notes identified in RED and highlighted where appropriate

Drawing Specification and Information

Site Survey Date	Designer	Drg Date / Revision	Revision note / Drawing Level	Revision	Scale:	Material
N/A	PRH	25/01/23	REVIEW STATUS	A	1:15	MILD STEEL

Drawing Title	Drg no.	Dezine job no.	Drawing size
CHIMINEY BREAST / PURLIN PLATES	DJA-01-23-4907 A17	4907	A2

DEZINE
Trading Under Rabi Structural & Architectural ltd
Structural Survey - Engineering design - Bruno Surveys
3D visuals - Concept design - Fabrication Detailing
Cost engineering - Consultancy
Unit IIB, Vicarage Lane, Hoo, Rochester, Kent, ME39LB
Office: 01634 256971 Accounts: 01634 256971
www.dezineconsultancy.com - dezineconsultancy@hotmail.com