
CLUTTONS
Chartered Surveyors • Property Consultants


Job No.	27266
By	ML
Date	05.11.22
Sheet	S-00230 C1

Project: 53 WARMINSTER RD, LONDON SE25 4DQ

STEELWORK DETAILS: SHEET 1

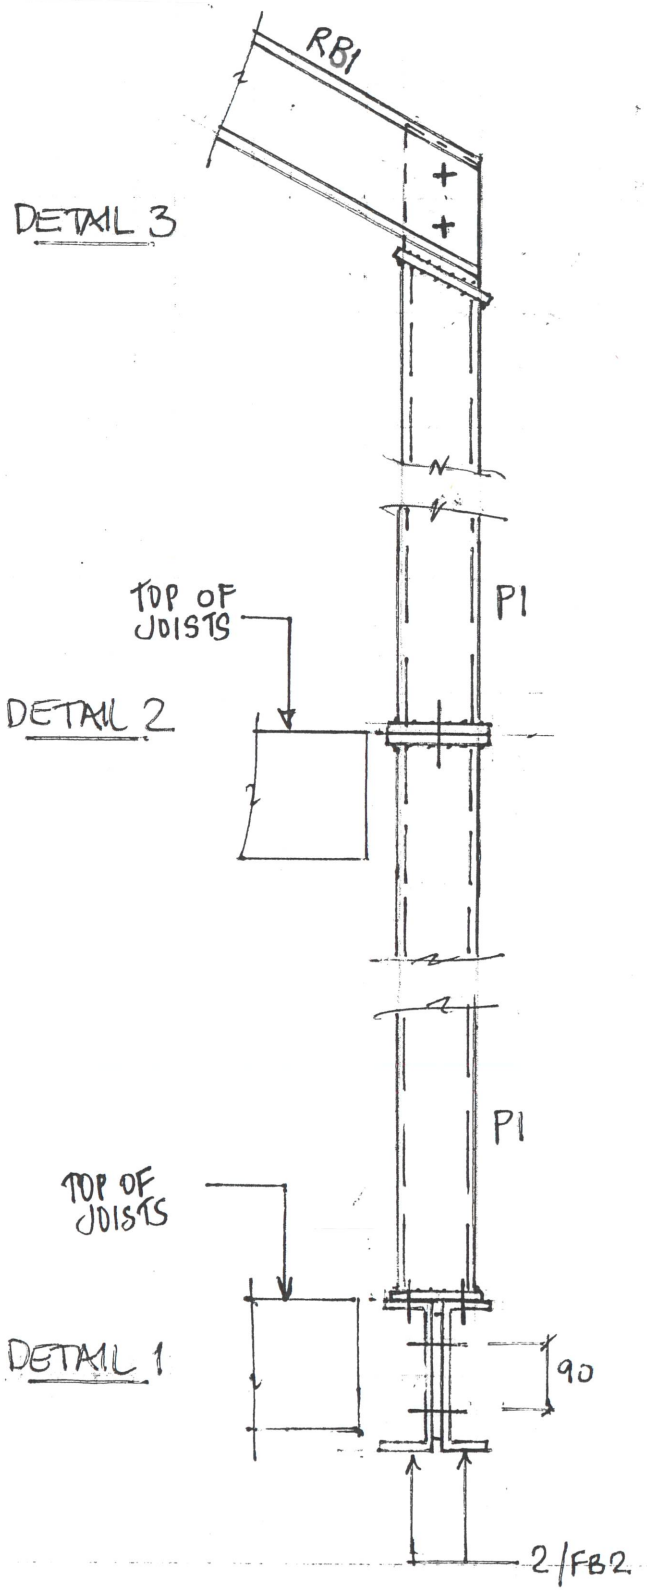

SECTION

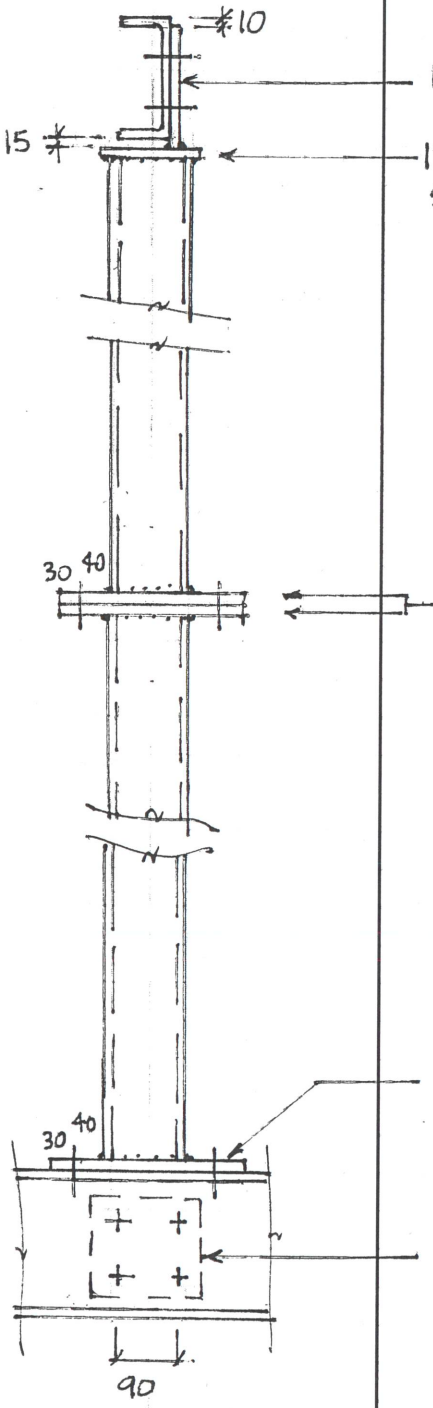

END ELEVN

NOTES


1. REF S-00200 FOR GEN. NOTES

CLUTTONS
Chartered Surveyors • Property Consultants


Job No.	27266
By	ML
Date	05.11.22
Sheet	S-00231 C1

Project: 53 WARMINSTER RD, LONDON SE25 4DQ

STEELWORK DETAILS: SHEET 2

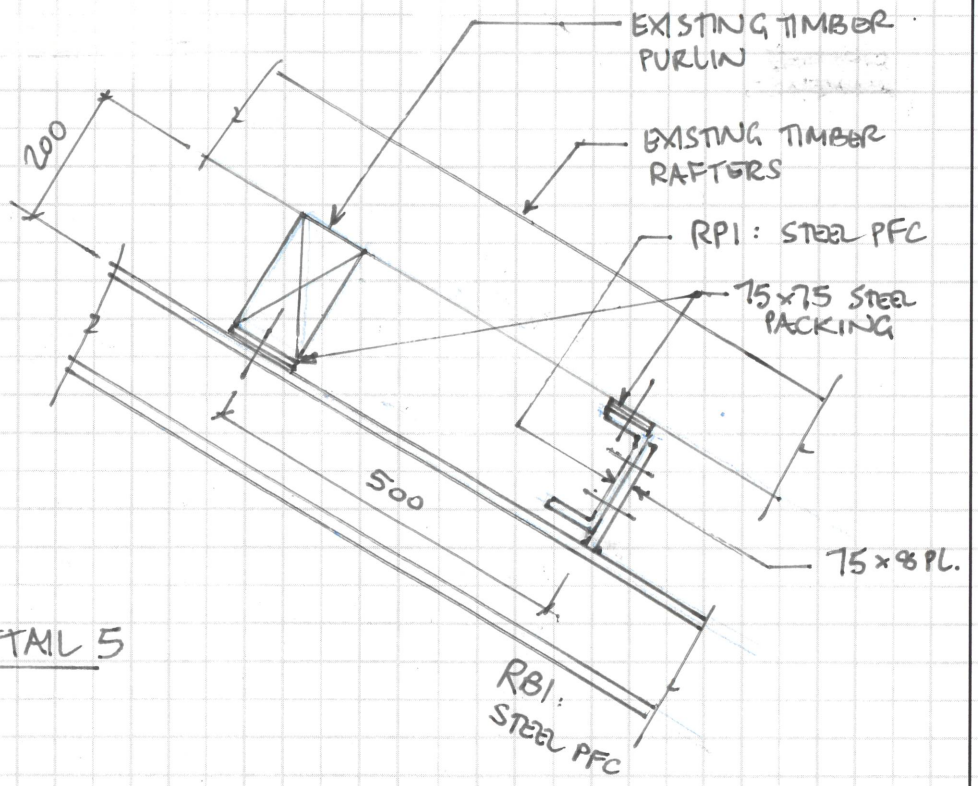

DETAIL 5

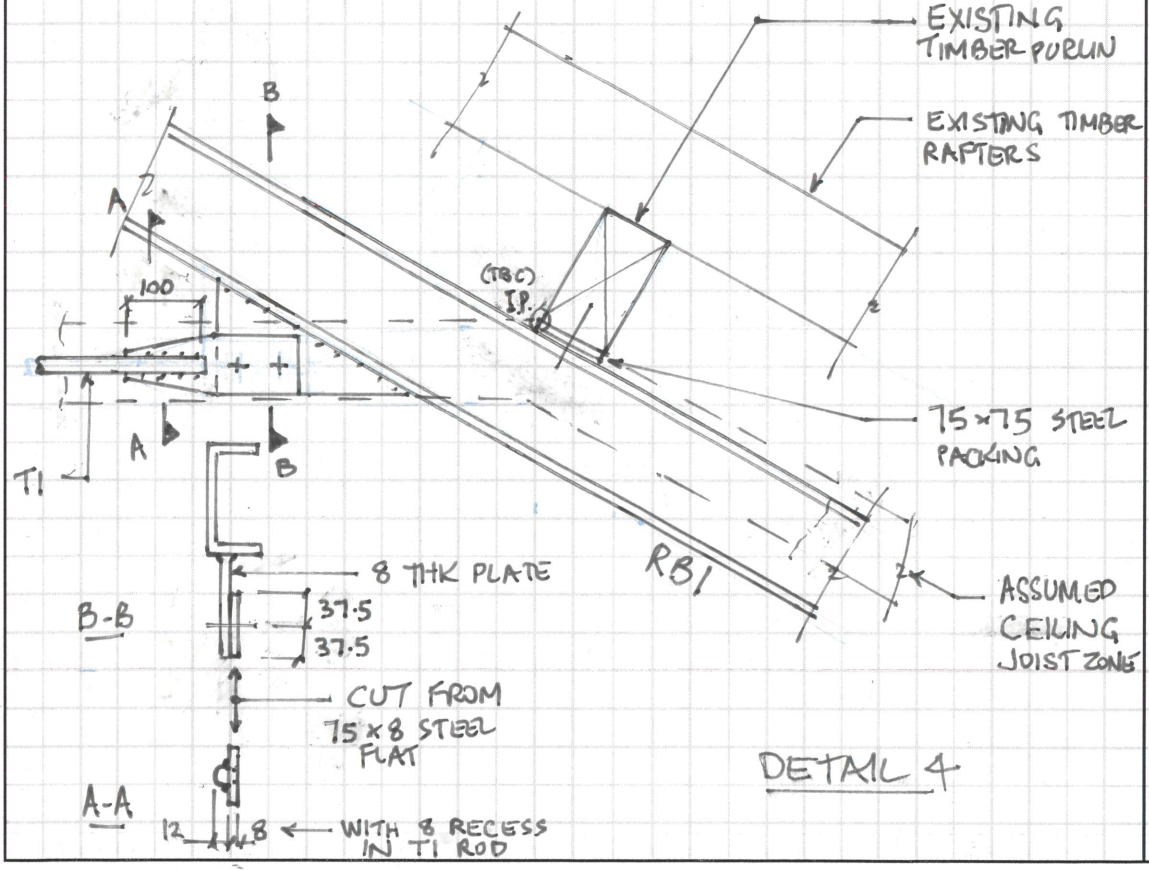

DETAIL 4

NOTES

1. REF. S-00200 FOR GEN. NOTES

2. NOMINAL TIMBER SIZES (TBC ON SITE)
   - PURLIN 180 x 90
   - RAFTER 150 DP.
   - CEIL. JOIST 100 DP.

CLUTTONS
Chartered Surveyors • Property Consultants


Job No.	21266.
By	MC
Date	05.11.22
Sheet	S-00232 C1

Project: 53 WARMINSTER RD, LONDON SE25 4DQ

STEELWORK DETAILS : SHEET 3

REV. C1
POST REV°.


NOTES
1. REF. S-00200 FOR GEN. NOTES

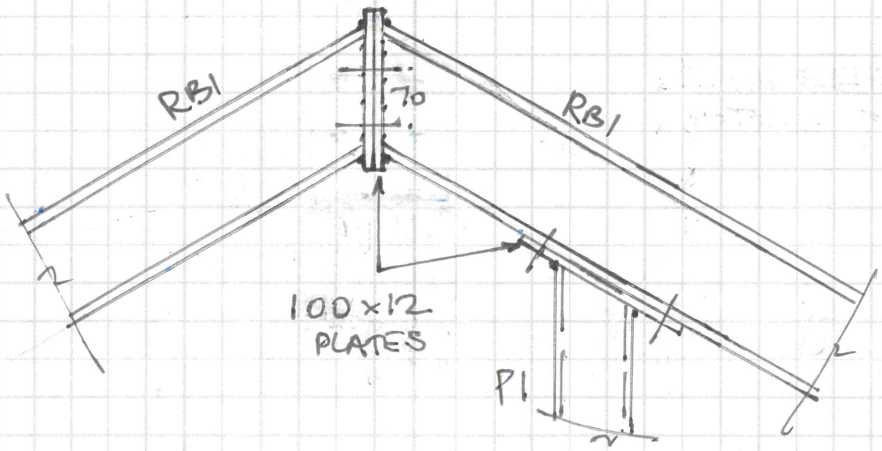

DETAIL 6

[RAFTERS OMITTED FOR CLARITY]

DETAIL 7

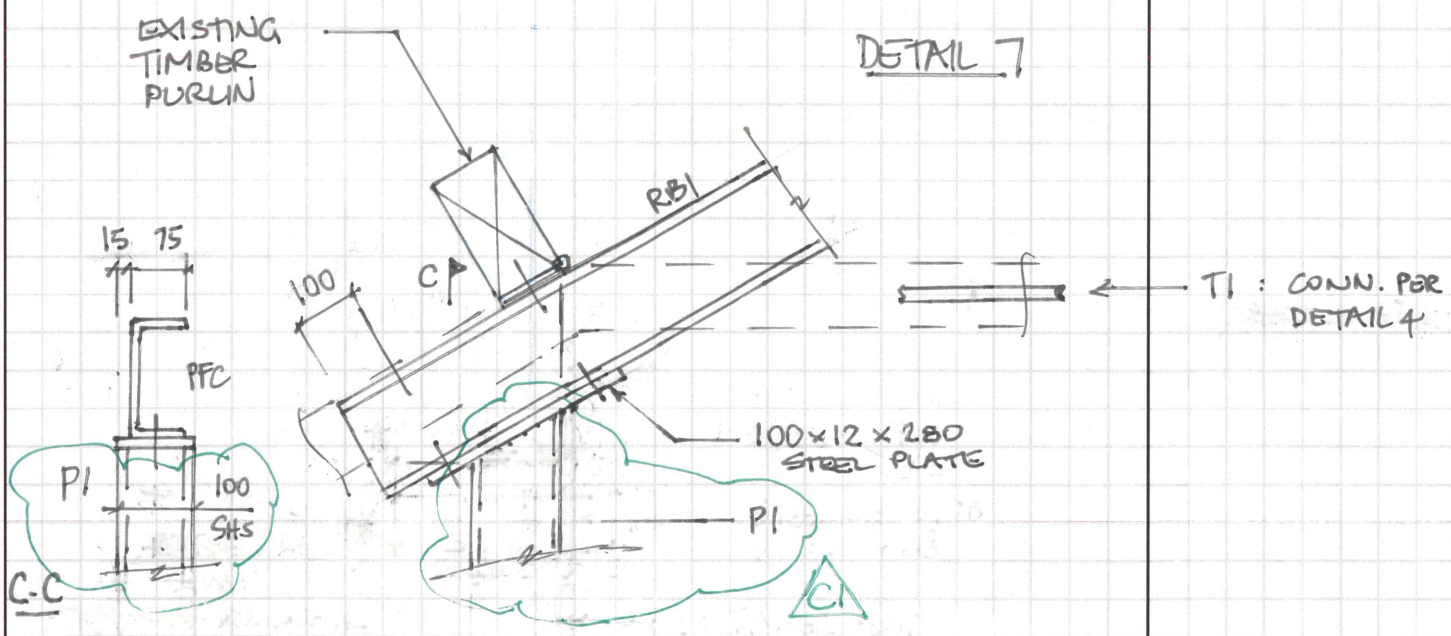

CLUTTONS
Chartered Surveyors • Property Consultants

Job No.	27266
By	ML
Date	05.11.22
Sheet	S-00233 C1


Project: 53 WARMINSTER RD, LONDON SE25 4DQ

STEELWORK DETAILS : SHEET 4

REV. C1
DETAILS ADDED

NOTES
1. REF. S-00200 FOR GEN. NOTES

DETAIL 8

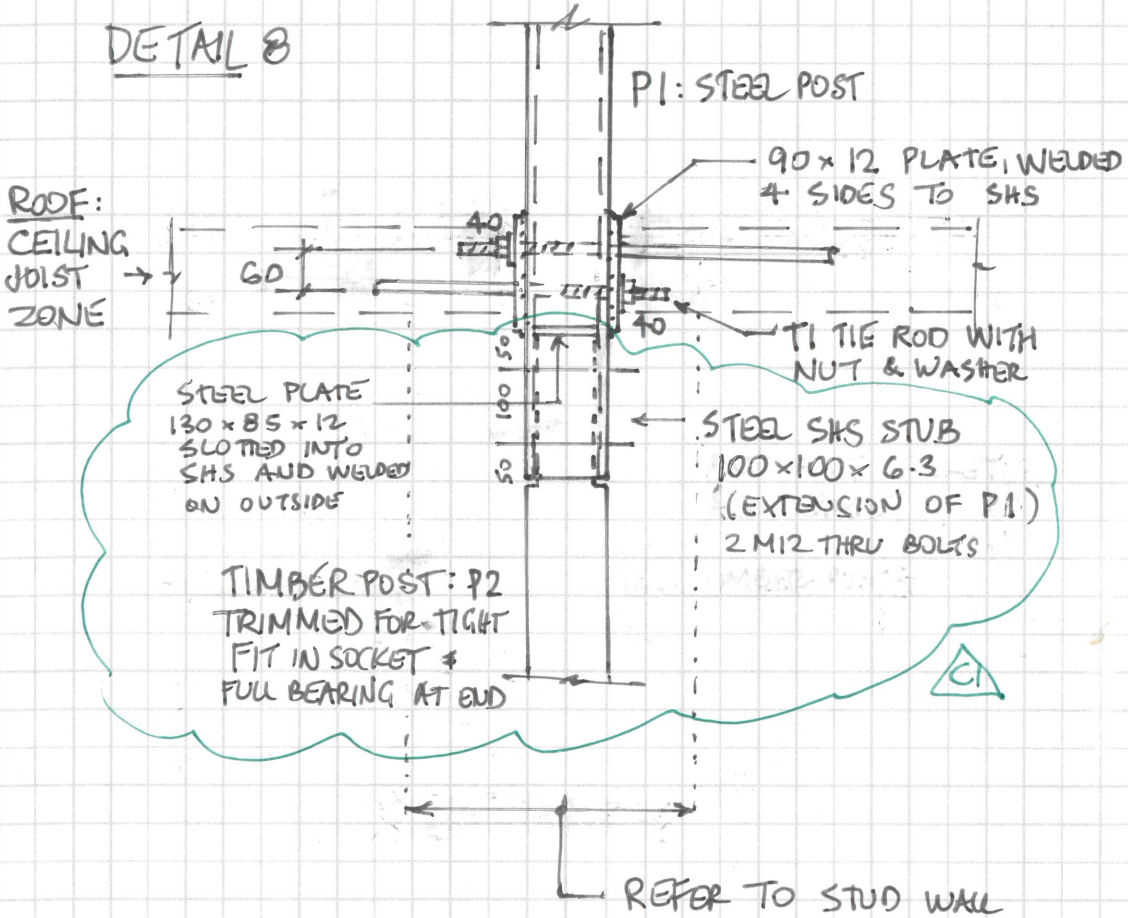


REFER TO STUD WALL DETAILS FOR STRENGTHENING WORKS : DETAIL 9

CLUTTONS
Chartered Surveyors • Property Consultants

Job No.	2726C
By	ML
Date	05.11.22
Sheet	S-00234 C1

Project: 53 WARMINSTER RD, LONDON SE25 4DQ

STEEL POST & FOOTING DETAILS : SHEET 1

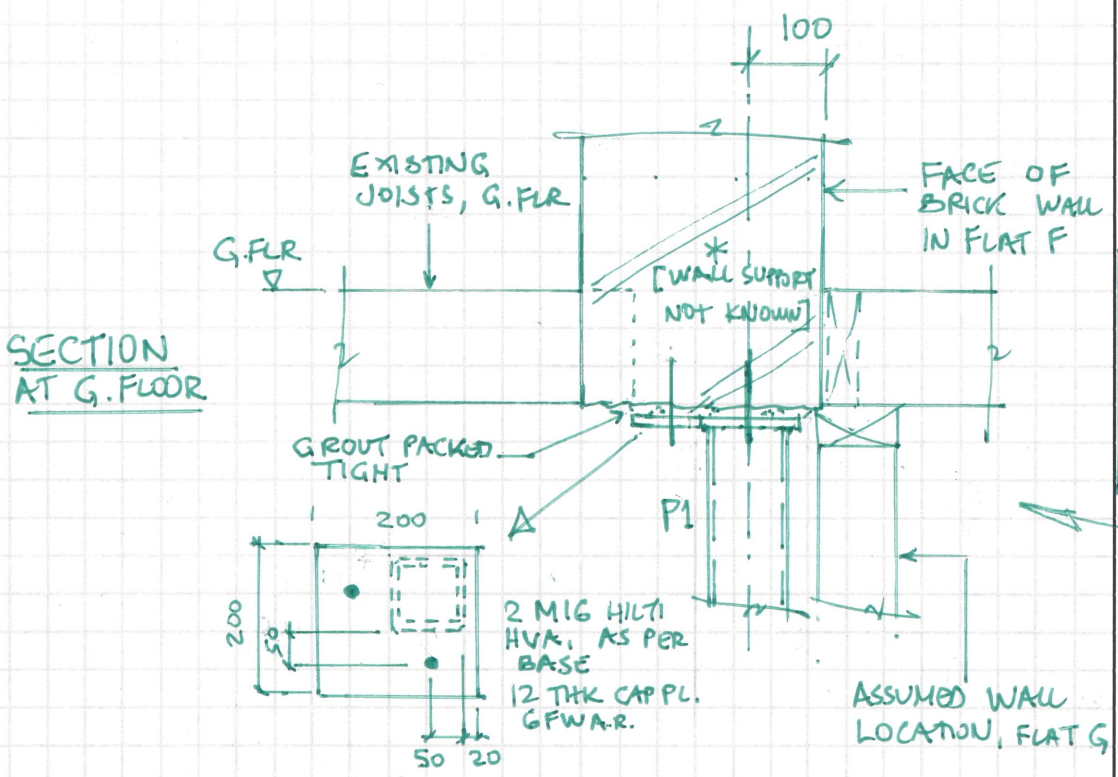


SECTION AT G. FLOOR


NOTES

1. REF. DRG. No: S-00200 FOR GEN. NOTES

2. OPEN-UP U/s OF EXISTING BRICKWK WALL WITH CARE. ALLOW THE ENGINEER TO INSPECT UPON OPENING UP.

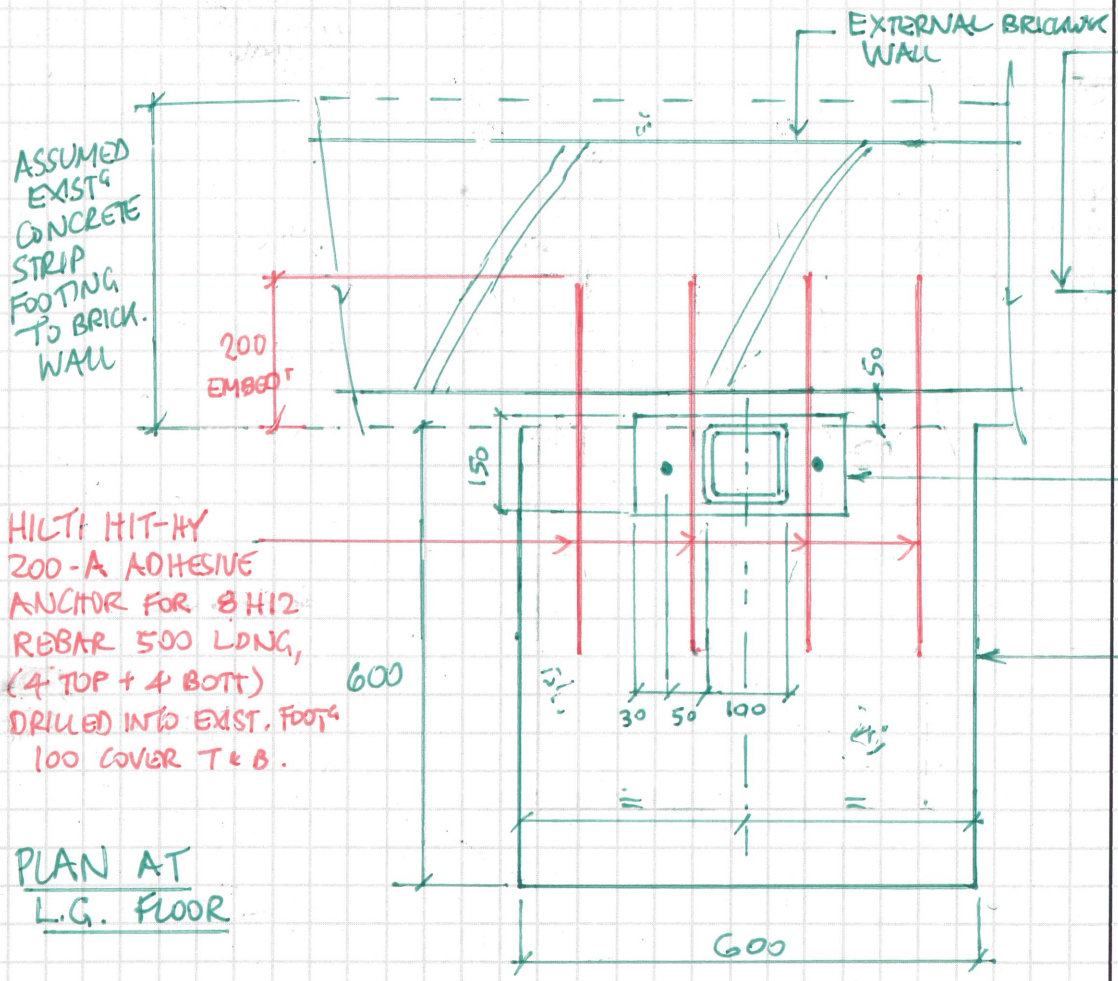

PLAN AT L.G. FLOOR

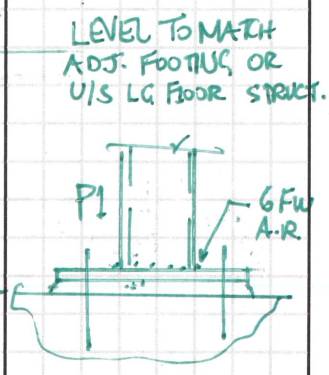

P1 POST BASE PL. 12 THK, 2 M16 HILTI HVA ANCHOR 150 EMBED'T, 20 THK GROUT

MASS CONCRETE FOOTING, SAME DEPTH AS EXT. WALL FOOTING (600 MIN" BELOW EXT. GROUND LVL)