
Electrical Legend

	Single Socket	BT	BT Point
	Double Socket		TV Point
USB	USB-c Double Socket	S	Smoke Detector
S	Shaver Socket	H	Heat Detector
	Appliances		Door Bell
GD 1	Fuse Spur Grid	TEL	Phone
D	Data Point		

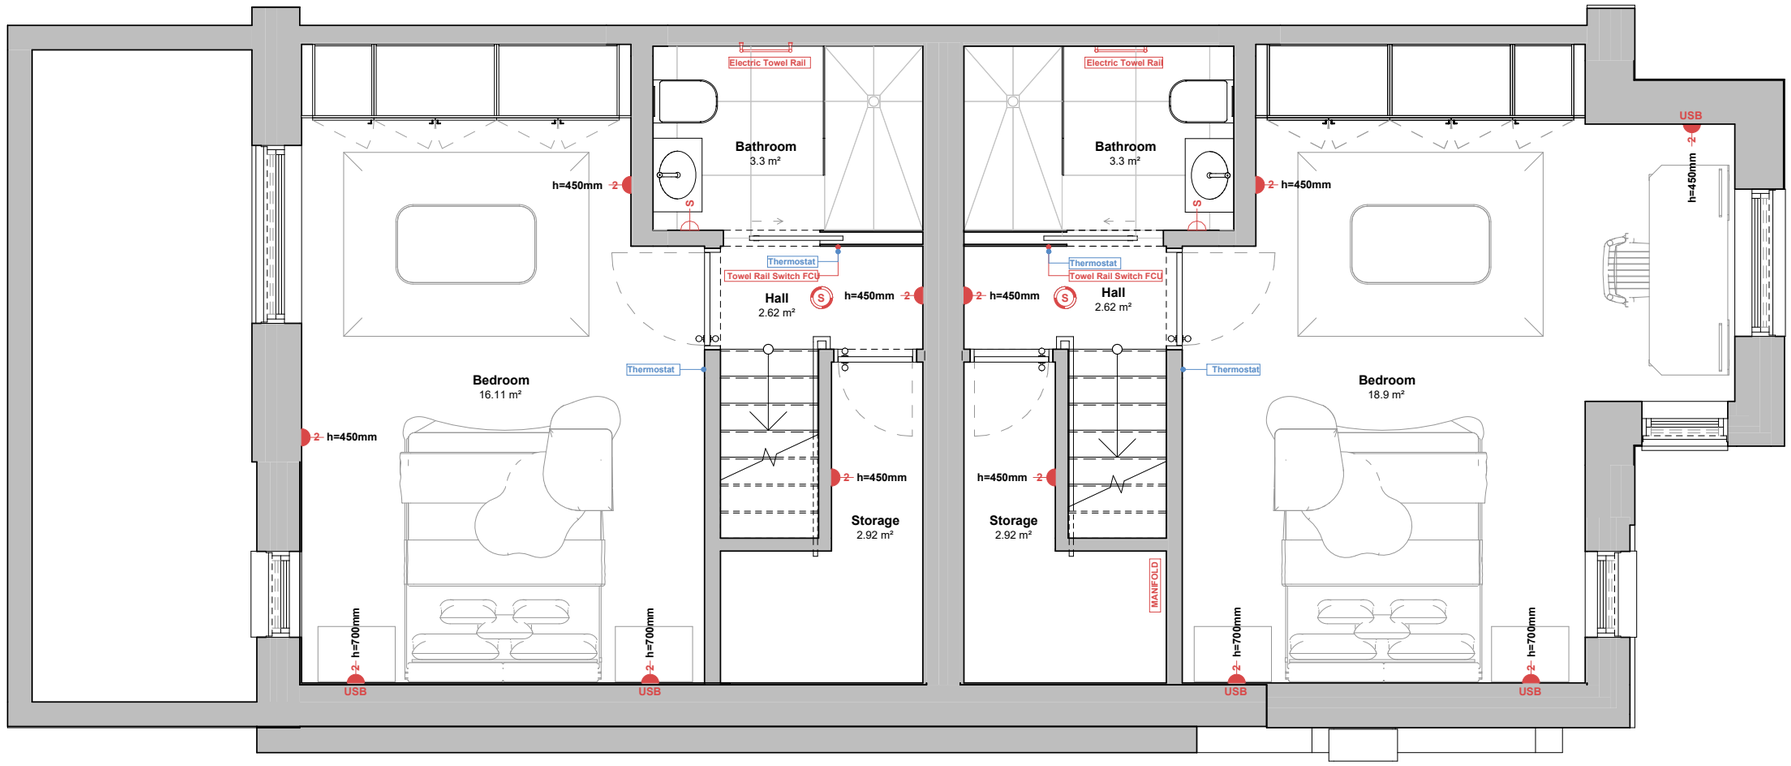

Notes

ELECTRICAL NOTES:

1. Drawings indicate architectural design intent, showing the locations of all visible electrical outlets, switches, lighting fittings, equipment, and user controls.

2. Locations of visible electrical points shown on these drawings are fixed and form part of the architectural design. Any proposed changes to visible locations shall be agreed with the Architect.

3. Final electrical design, including circuiting, cable sizing, load calculations, containment routes, protective devices, earthing, and commissioning, to be carried out by the specialist electrical contractor.

4. MVHR units to be provided with local electrical isolation via a fused connection unit (FCU) located adjacent to the unit or immediately outside the enclosure for maintenance access.

5. Ventilation is provided via a central MVHR system. No local extractor fans are proposed. MVHR boost switches (where shown) provide ventilation control only and are not fan isolators.

6. Electrical provision shown for mechanical and plumbing equipment (including MVHR units, hot water equipment, and heating systems) is for coordination only. Final connections and ratings by specialist contractor.

7. All electrical installations to comply with Building Regulations Part P, BS 7671 (IET Wiring Regulations), and relevant British Standards.

project north

Bourne Architects

bourne-architects.co.uk

6a Godson Street, London, N1 9GZ

T: 0333 444 0424
E: info@bourne-architects.co.uk

RIBA Chartered Practice

These drawings are 'not for construction' unless stated otherwise. Do not scale from this drawing. Use figured dimensions only, which are displayed in millimeters unless stated otherwise. All dimension shall be checked and confirmed with site rep./ contractor and any discrepancies between the drawings and site shall be reported. These drawings should be read in conjunction with all other drawn, written and physical information that is submitted within the complete architectural, structural and third party packages. For any structural details please strictly refer to structural engineer's drawings & calculations.

The copyright of the drawing and designs remains with Bourne Architects Ltd.

53A Warminster Road


Client		Londonist International Management Ltd
Our REF		25-22
Date		29/01/2026
Address		53 Warminster Road, London, SE25 4DQ
Issue		2.0
Status		RIBA Stage 4
Scale	@A3	1 : 50

601

Electrical Lower Ground Floor Plan

Electrical Legend

	Single Socket
	Double Socket
USB	USB-c Double Socket
S	Shaver Socket
	Appliances
GD 1	Fuse Spur Grid
D	Data Point
BT	BT Point
	TV Point
S	Smoke Detector
H	Heat Detector
	Door Bell
TEL	Phone

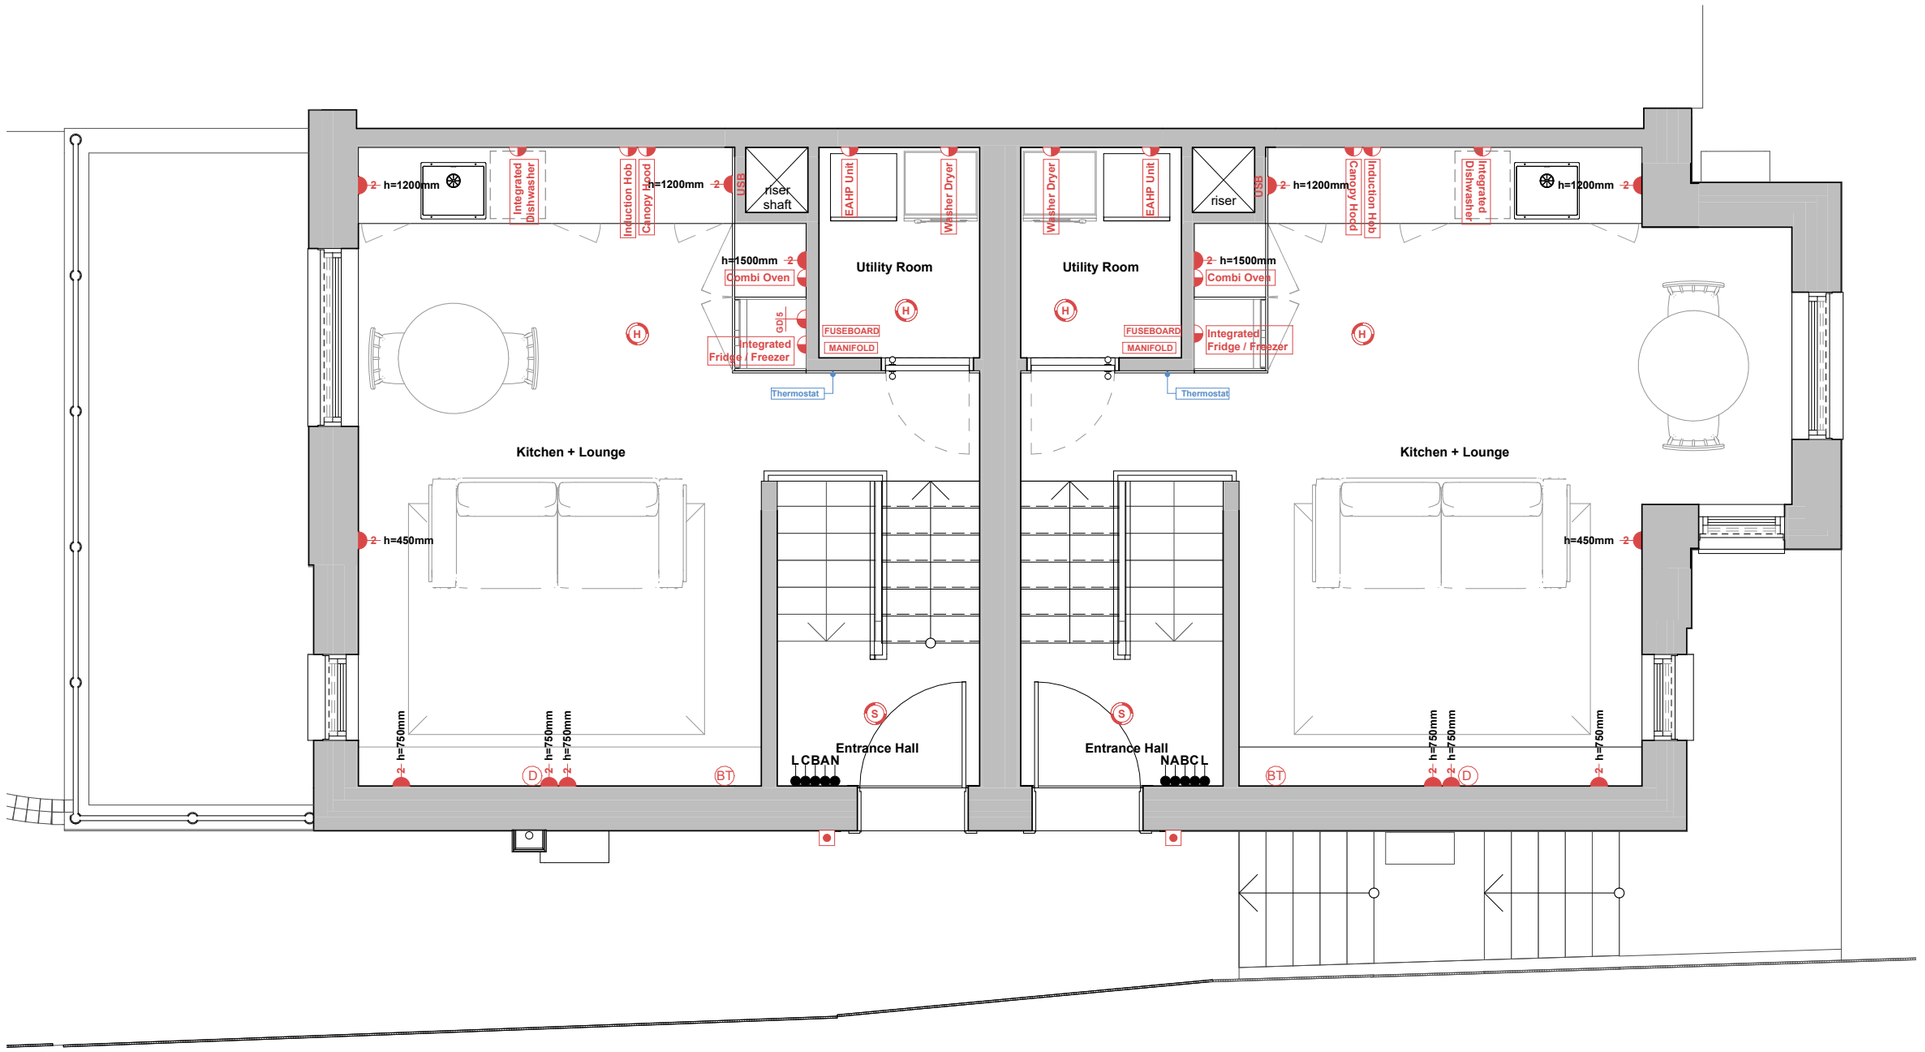

Notes

ELECTRICAL NOTES:

1. Drawings indicate architectural design intent, showing the locations of all visible electrical outlets, switches, lighting fittings, equipment, and user controls.

2. Locations of visible electrical points shown on these drawings are fixed and form part of the architectural design. Any proposed changes to visible locations shall be agreed with the Architect.

3. Final electrical design, including circuiting, cable sizing, load calculations, containment routes, protective devices, earthing, and commissioning, to be carried out by the specialist electrical contractor.

4. MVHR units to be provided with local electrical isolation via a fused connection unit (FCU) located adjacent to the unit or immediately outside the enclosure for maintenance access.

5. Ventilation is provided via a central MVHR system. No local extractor fans are proposed. MVHR boost switches (where shown) provide ventilation control only and are not fan isolators.

6. Electrical provision shown for mechanical and plumbing equipment (including MVHR units, hot water equipment, and heating systems) is for coordination only. Final connections and ratings by specialist contractor.

7. All electrical installations to comply with Building Regulations Part P, BS 7671 (IET Wiring Regulations), and relevant British Standards.

project north

Bourne Architects

bourne-architects.co.uk

6a Godson Street, London, N1 9GZ

T: 0333 444 0424
E: info@bourne-architects.co.uk

RIBA Chartered Practice

These drawings are 'not for construction' unless stated otherwise. Do not scale from this drawing. Use figured dimensions only, which are displayed in millimeters unless stated otherwise. All dimension shall be checked and confirmed with site rep./ contractor and any discrepancies between the drawings and site shall be reported. These drawings should be read in conjunction with all other drawn, written and physical information that is submitted within the complete architectural, structural and third party packages. For any structural details please strictly refer to structural engineer's drawings & calculations.

The copyright of the drawing and designs remains with Bourne Architects Ltd.

53A Warminster Road

Client		Londonist International Management Ltd
Our REF		25-22
Date		29/01/2026
Address		53 Warminster Road, London, SE25 4DQ
Issue		2.0
Status		RIBA Stage 4
Scale	@A3	1 : 50

602

Electrical Ground Floor Plan

Lighting Legend

	Pendant
	Spot Light
	Wall Light

Lighting Distribution Legend

	Dimmable Switch
	Switch



project north

Notes

ELECTRICAL NOTES:

1. Drawings indicate architectural design intent, showing the locations of all visible electrical outlets, switches, lighting fittings, equipment, and user controls.

2. Locations of visible electrical points shown on these drawings are fixed and form part of the architectural design. Any proposed changes to visible locations shall be agreed with the Architect.

3. Final electrical design, including circuiting, cable sizing, load calculations, containment routes, protective devices, earthing, and commissioning, to be carried out by the specialist electrical contractor.

4. MVHR units to be provided with local electrical isolation via a fused connection unit (FCU) located adjacent to the unit or immediately outside the enclosure for maintenance access.

5. Ventilation is provided via a central MVHR system. No local extractor fans are proposed. MVHR boost switches (where shown) provide ventilation control only and are not fan isolators.

6. Electrical provision shown for mechanical and plumbing equipment (including MVHR units, hot water equipment, and heating systems) is for coordination only. Final connections and ratings by specialist contractor.

7. All electrical installations to comply with Building Regulations Part P, BS 7671 (IET Wiring Regulations), and relevant British Standards.

Bourne Architects

bourne-architects.co.uk

6a Godson Street, London, N1 9GZ

T: 0333 444 0424
E: info@bourne-architects.co.uk

RIBA Chartered Practice

These drawings are 'not for construction' unless stated otherwise. Do not scale from this drawing. Use figured dimensions only, which are displayed in millimeters unless stated otherwise. All dimension shall be checked and confirmed with site rep./ contractor and any discrepancies between the drawings and site shall be reported. These drawings should be read in conjunction with all other drawn, written and physical information that is submitted within the complete architectural, structural and third party packages. For any structural details please strictly refer to structural engineer's drawings & calculations.

The copyright of the drawing and designs remains with Bourne Architects Ltd.

53A Warminster Road

Client		Londonist International Management Ltd
Our REF		25-22
Date		29/01/2026
Address		53 Warminster Road, London, SE25 4DQ
Issue		2.0
Status		RIBA Stage 4
Scale	@A3	1 : 50

603


Lighting Lower Ground Floor plan

Lighting Legend

	Pendant
	Spot Light
	Wall Light

Lighting Distribution Legend

	Dimmable Switch
	Switch

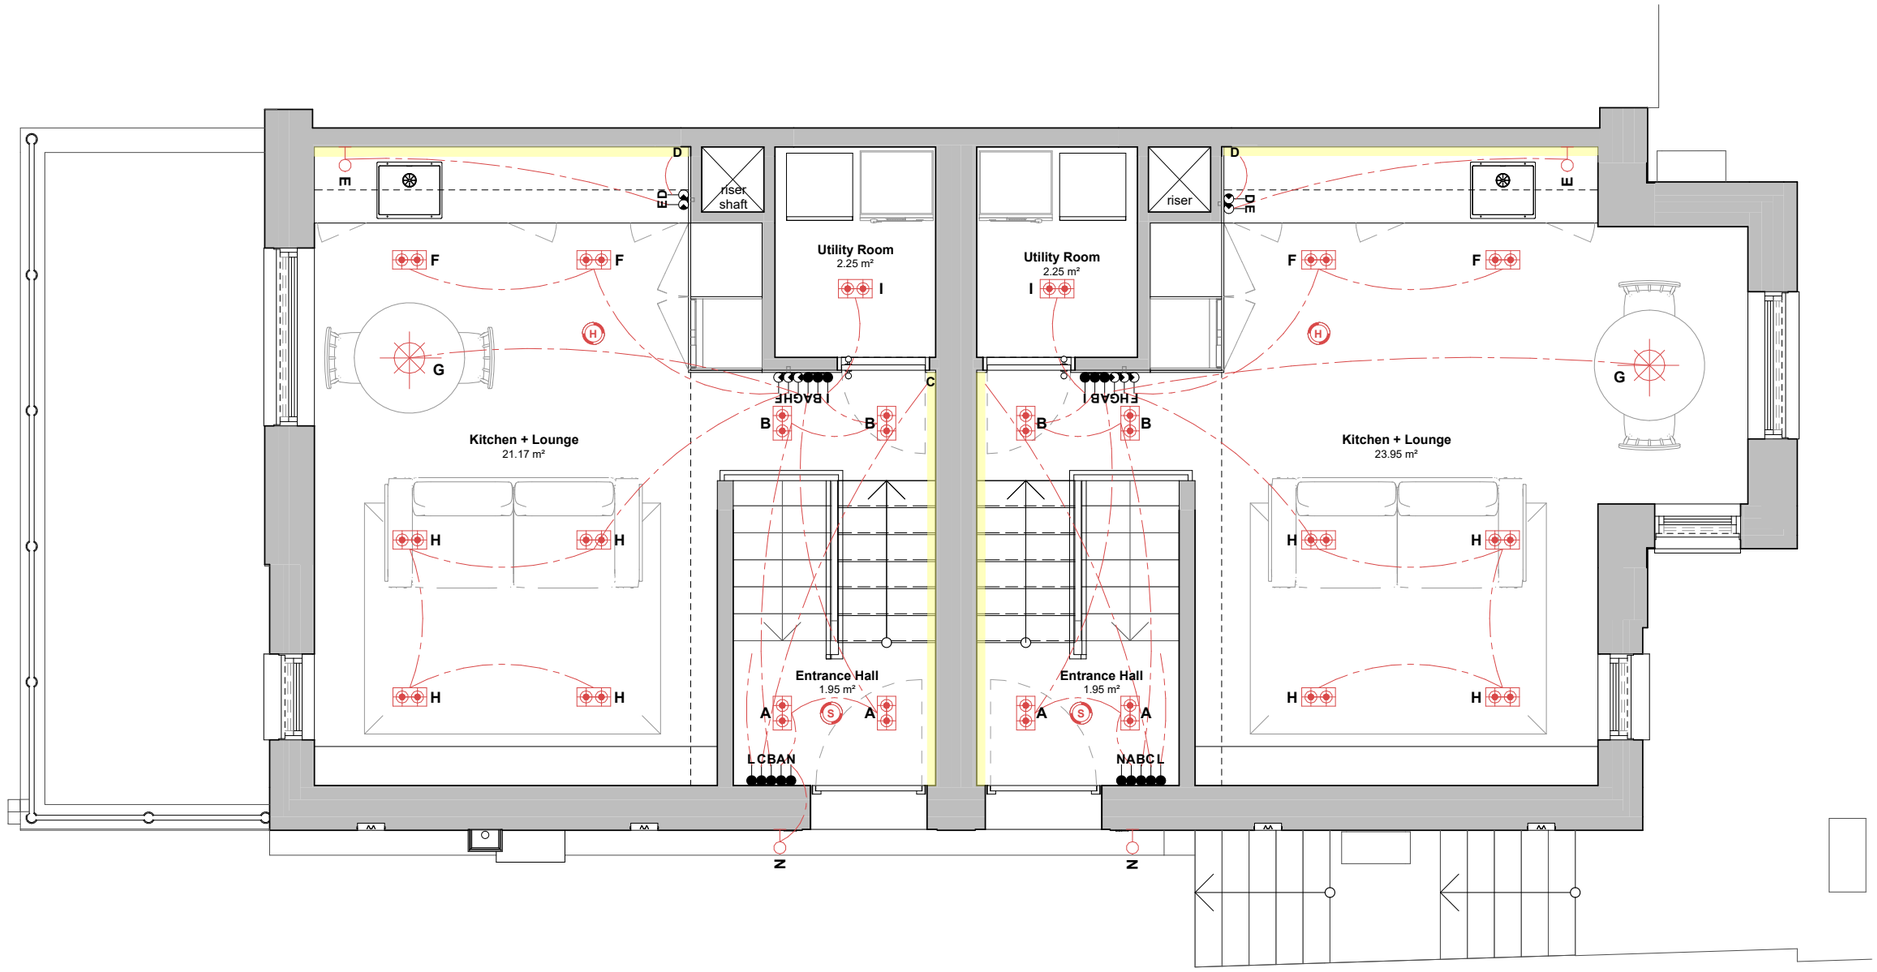

Notes

ELECTRICAL NOTES:

1. Drawings indicate architectural design intent, showing the locations of all visible electrical outlets, switches, lighting fittings, equipment, and user controls.

2. Locations of visible electrical points shown on these drawings are fixed and form part of the architectural design. Any proposed changes to visible locations shall be agreed with the Architect.

3. Final electrical design, including circuiting, cable sizing, load calculations, containment routes, protective devices, earthing, and commissioning, to be carried out by the specialist electrical contractor.

4. MVHR units to be provided with local electrical isolation via a fused connection unit (FCU) located adjacent to the unit or immediately outside the enclosure for maintenance access.

5. Ventilation is provided via a central MVHR system. No local extractor fans are proposed. MVHR boost switches (where shown) provide ventilation control only and are not fan isolators.

6. Electrical provision shown for mechanical and plumbing equipment (including MVHR units, hot water equipment, and heating systems) is for coordination only. Final connections and ratings by specialist contractor.

7. All electrical installations to comply with Building Regulations Part P, BS 7671 (IET Wiring Regulations), and relevant British Standards.

project north

Bourne Architects

bourne-architects.co.uk

6a Godson Street, London, N1 9GZ

T: 0333 444 0424
E: info@bourne-architects.co.uk

RIBA Chartered Practice

These drawings are 'not for construction' unless stated otherwise. Do not scale from this drawing. Use figured dimensions only, which are displayed in millimeters unless stated otherwise. All dimension shall be checked and confirmed with site rep./ contractor and any discrepancies between the drawings and site shall be reported. These drawings should be read in conjunction with all other drawn, written and physical information that is submitted within the complete architectural, structural and third party packages. For any structural details please strictly refer to structural engineer's drawings & calculations.

The copyright of the drawing and designs remains with Bourne Architects Ltd.

53A Warminster Road

Client		Londonist International Management Ltd
Our REF		25-22
Date		29/01/2026
Address		53 Warminster Road, London, SE25 4DQ
Issue		2.0
Status		RIBA Stage 4
Scale	@A3	1 : 50

604

Lighting Ground Floor Plan