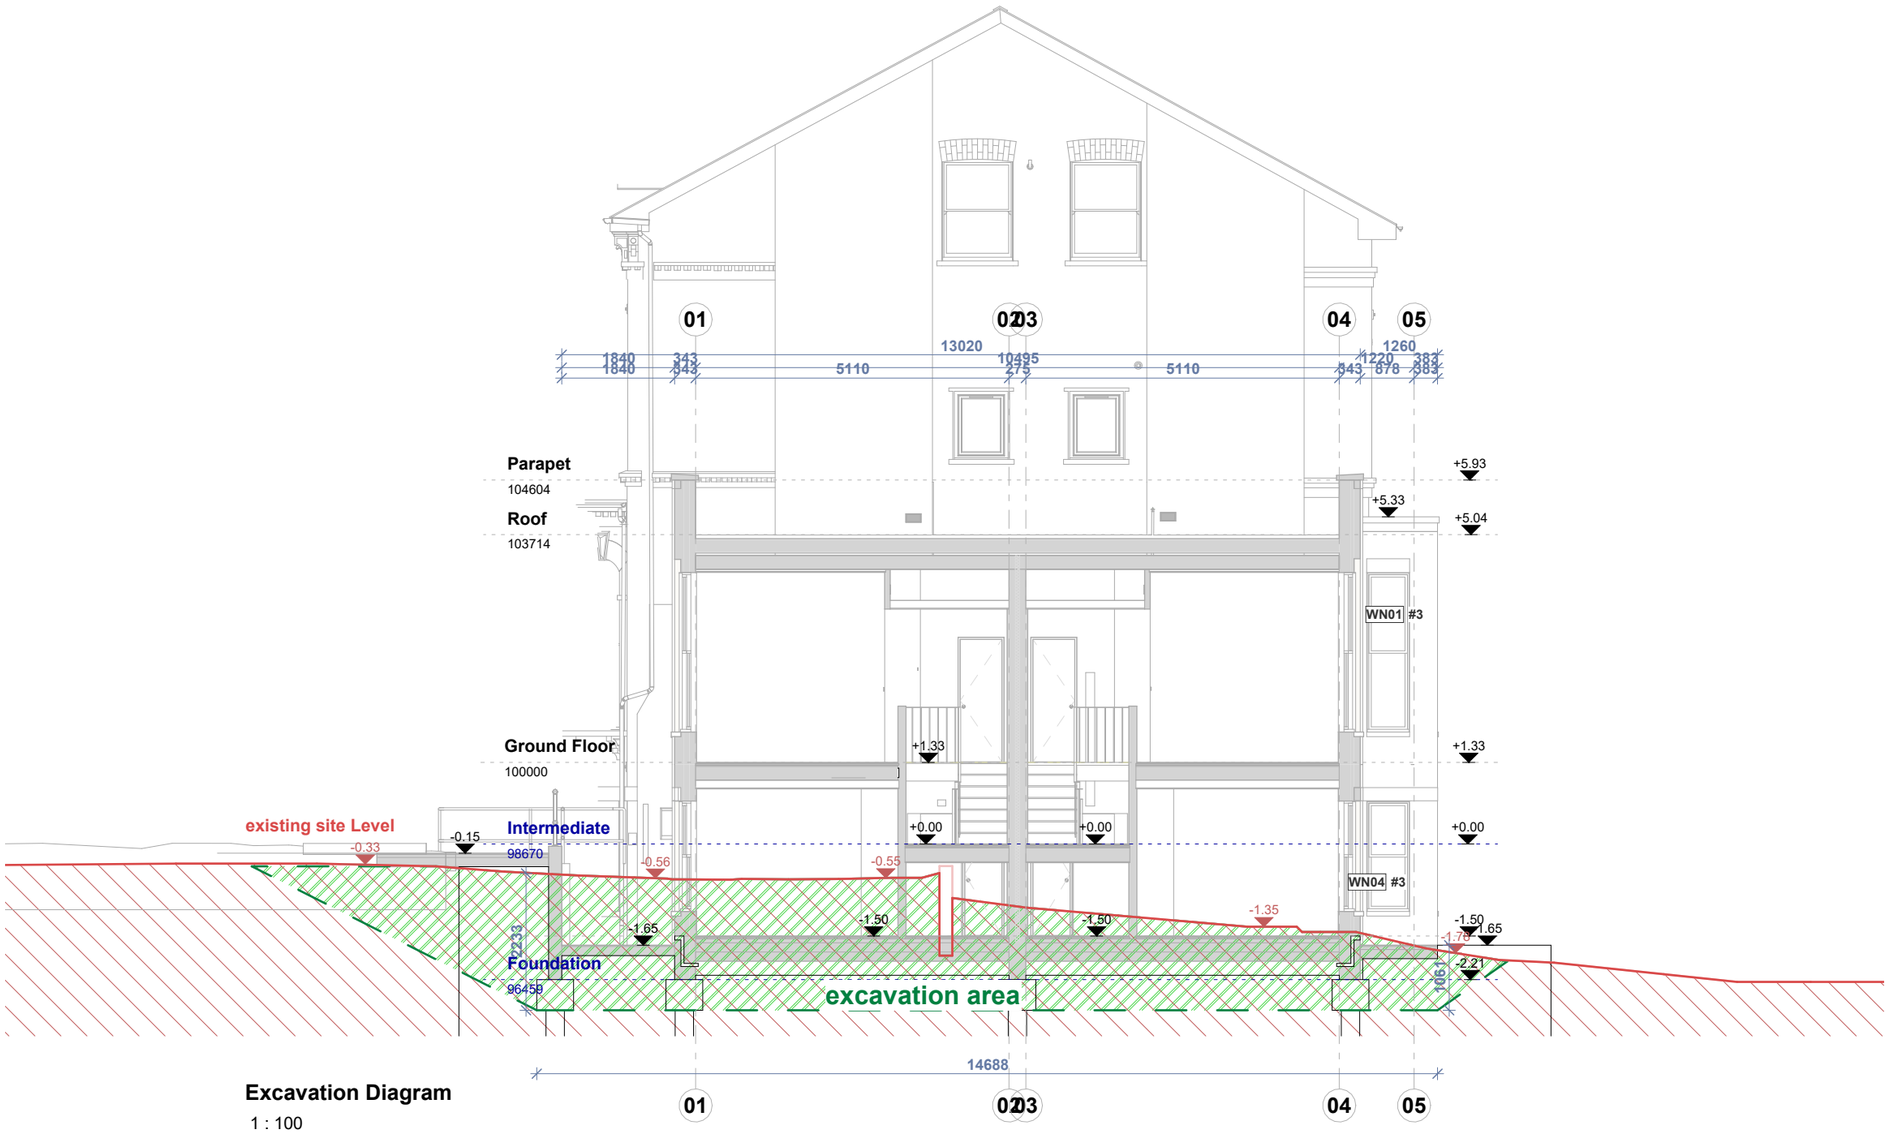


Excavation Diagram

1 : 100

Notes

Bourne Architects

bourne-architects.co.uk

6a Godson Street, London, N1 9GZ

T: 0333 444 0424
E: info@bourne-architects.co.uk

RIBA Chartered Practice

These drawings are 'not for construction' unless stated otherwise. Do not scale from this drawing. Use figured dimensions only, which are displayed in millimeters unless stated otherwise. All dimension shall be checked and confirmed with site rep./ contractor and any discrepancies between the drawings and site shall be reported. These drawings should be read in conjunction with all other drawn, written and physical information that is submitted within the complete architectural, structural and third party packages. For any structural details please strictly refer to structural engineer's drawings & calculations.


The copyright of the drawing and designs remains with Bourne Architects Ltd.

53A Warminster Road

Client		Londonist International Management Ltd
Our REF		25-22
Date		27-01-2026
Address		53 Warminster Road, London, SE25 4DQ
Issue		2.0
Status		RIBA Stage 4
Scale	@A3	1 : 100

EXC-1

Excavation Diagram

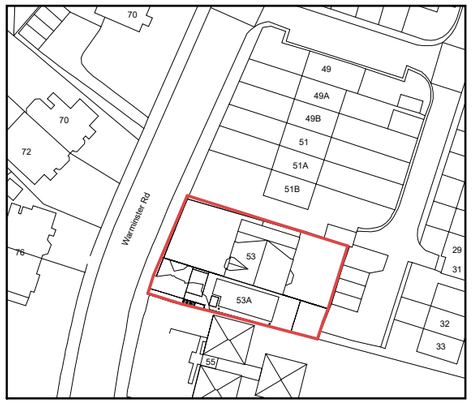


N

0m 25 50

Location Plan _

1 : 1250

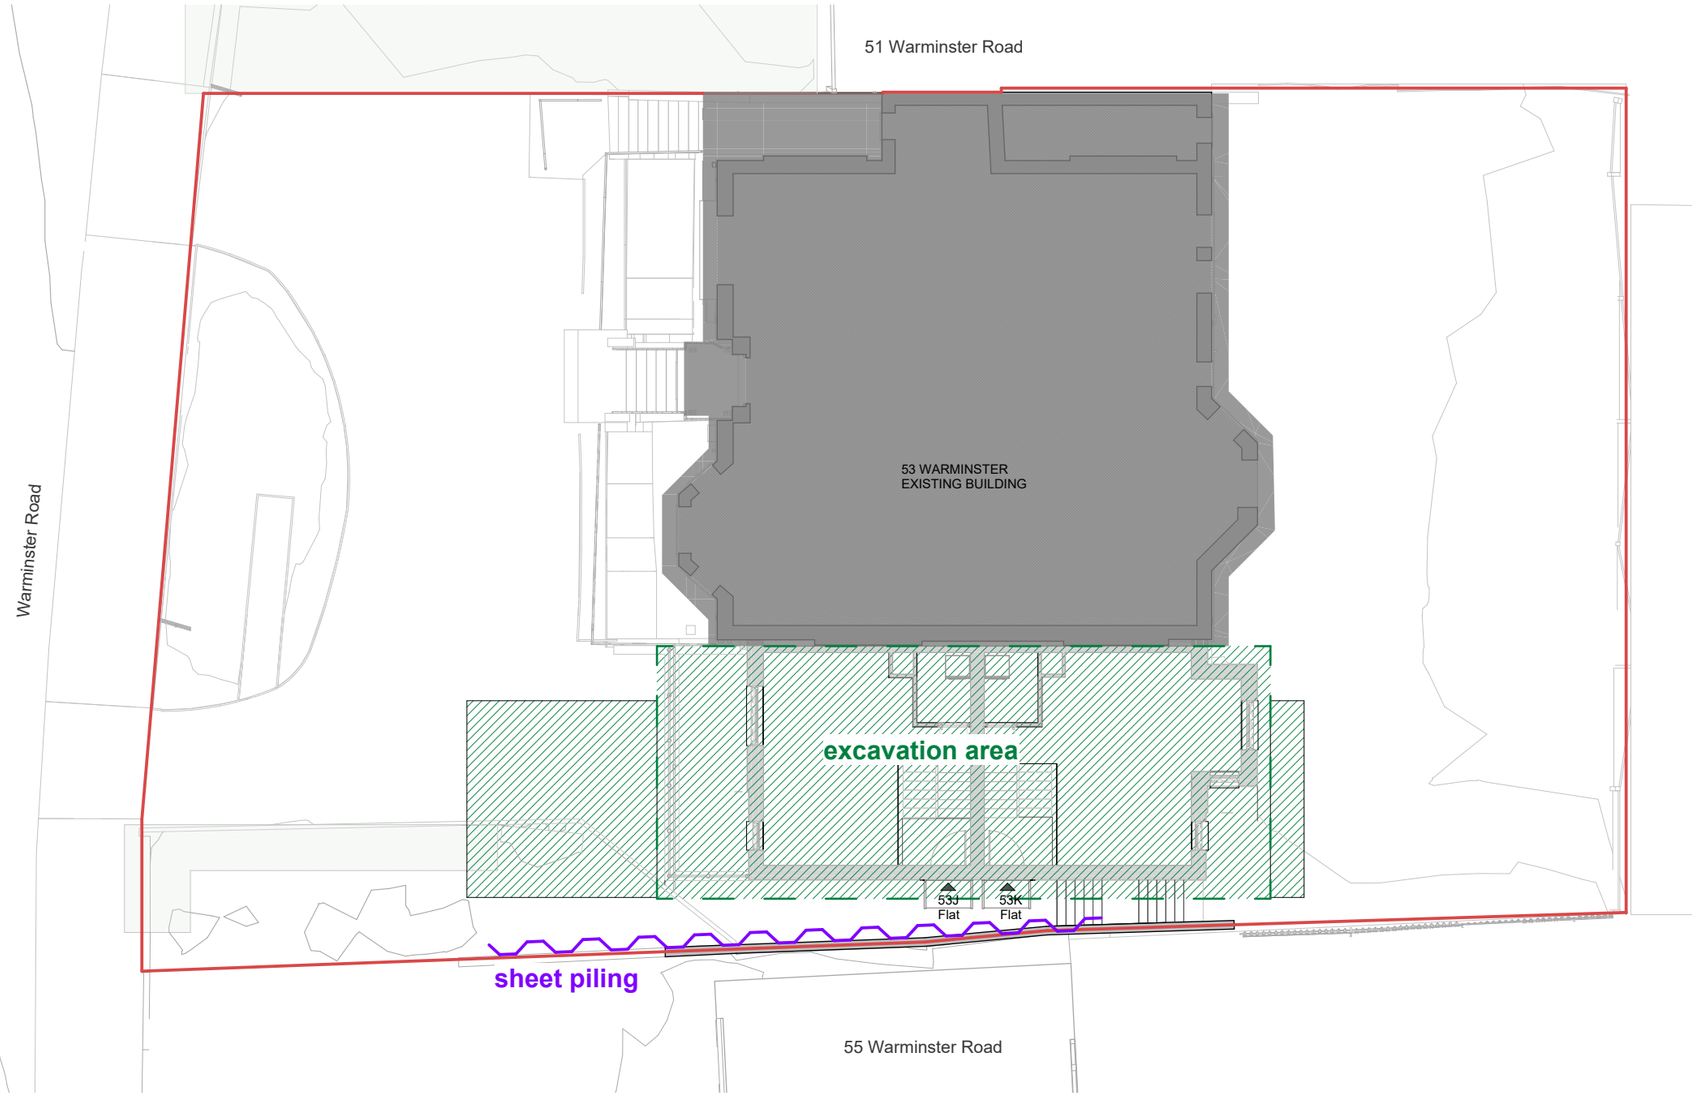

Excavation Diagram Plan

1 : 150

Notes

Bourne Architects

bourne-architects.co.uk

6a Godson Street, London, N1 9GZ

T: 0333 444 0424
E: info@bourne-architects.co.uk

RIBA Chartered Practice

These drawings are 'not for construction' unless stated otherwise. Do not scale from this drawing. Use figured dimensions only, which are displayed in millimeters unless stated otherwise. All dimension shall be checked and confirmed with site rep./ contractor and any discrepancies between the drawings and site shall be reported. These drawings should be read in conjunction with all other drawn, written and physical information that is submitted within the complete architectural, structural and third party packages. For any structural details please strictly refer to structural engineer's drawings & calculations.

The copyright of the drawing and designs remains with Bourne Architects Ltd.

53A Warminster Road

Client		Londonist International Management Ltd
Our REF		25-22
Date		27-01-2026
Address		53 Warminster Road, London, SE25 4DQ
Issue		01/27/26
Status		RIBA Stage 4
Scale	@A3	As indicated

EXC-2

Excavation Diagram