
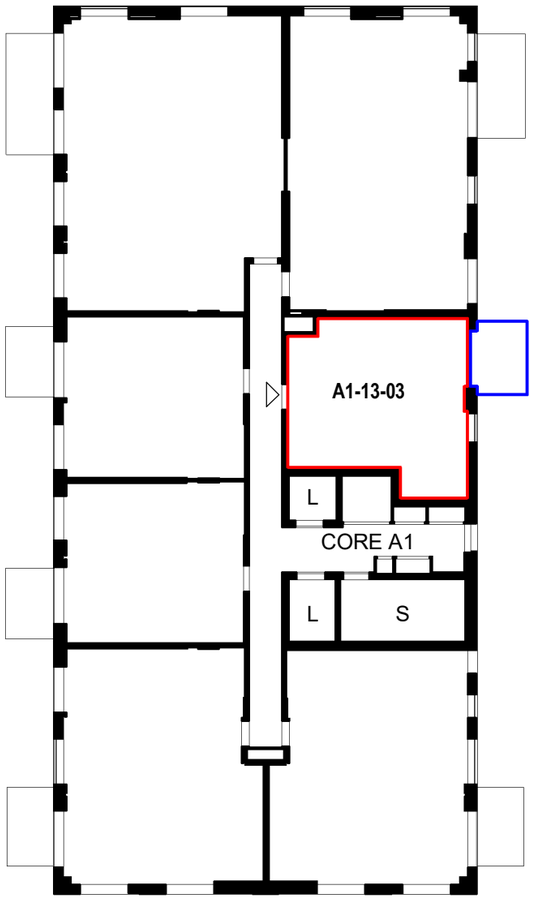


1 Core A1 - 13th Floor - Apartment A1-13-03
1 : 250

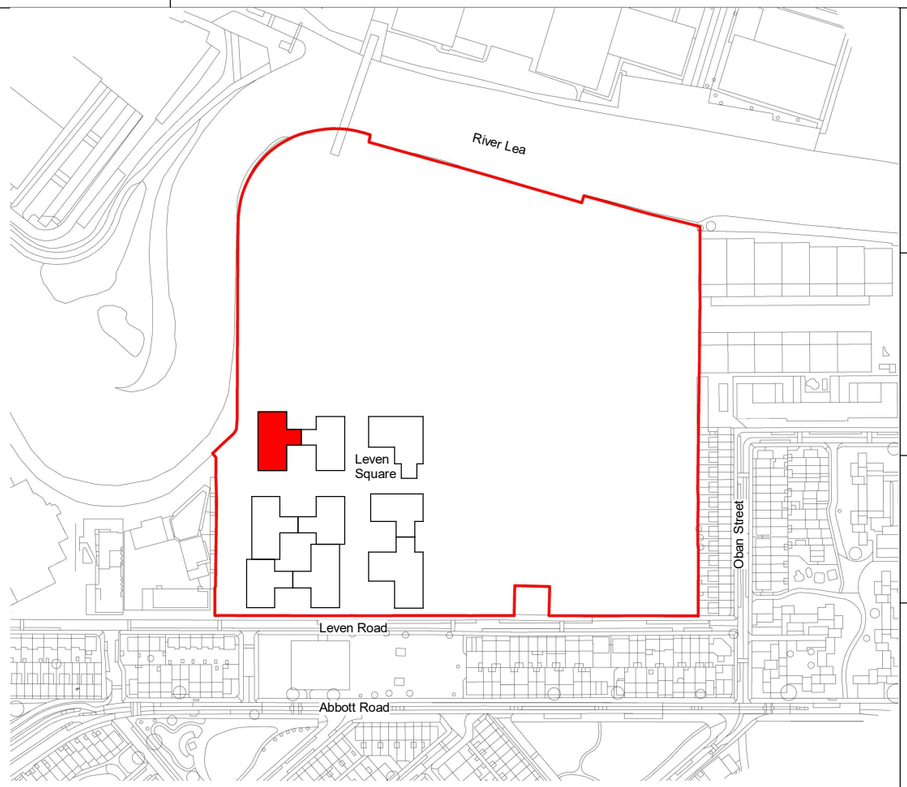

Entrance
L Lift
S Stair

Demise Line
Balcony (right to use)

PLAN 3

Keyplan

0 2 4 6 8 10
SCALE 1:250 m

North

W351-EPR-BA-ZZ-M3-A-0050-002.rvt

Notes:
1. Do not scale
2. Contractor to Check all dimensions and report omissions and errors to the Architect
3. EPR Architects accepts no liability for use of this drawing by parties other than the party for whom it was prepared or for purposes other than those for which it was prepared.
4. This drawing is issued in dwg/dgn format as an uncontrolled version to enable the recipient to prepare their own documents/drawings/models for which they are solely responsible. This drawing is based on project information current at the time of issue. EPR Architects Limited accepts no liability for any alterations or additions to or discrepancies arising out of any change to such project information that occurs to the information after it is issued by EPR Architects Limited.
5. This drawing does not contain shared coordinates and is not issued for coordination purposes.
6. If for any reason a drawing has been printed, it should be deemed as uncontrolled and the EDMS should be checked for the latest version and status

Rev	Details	Date	Drawn	Chk'd
P01	Issued For Information	17.06.22	AK	JD

Client

St William
Designed for life

Consultant

EPR Architects
30 Millbank, London SW1P 4DU
+44(0)20 79327600
www.epr.co.uk

Poplar Riverside
Leven Road Gasworks

EPR Project No
10986

Drawing Title

Core A1 - 13th Floor - Apartment A1-13-03
Conveyance Plan

Scale @A3	Status	Revision
1 : 250	For Information	**P01**

Project Code	Originator	Zone	Level	Type	Series	Number
W351	EPR	BA	13	DR	9110	582