

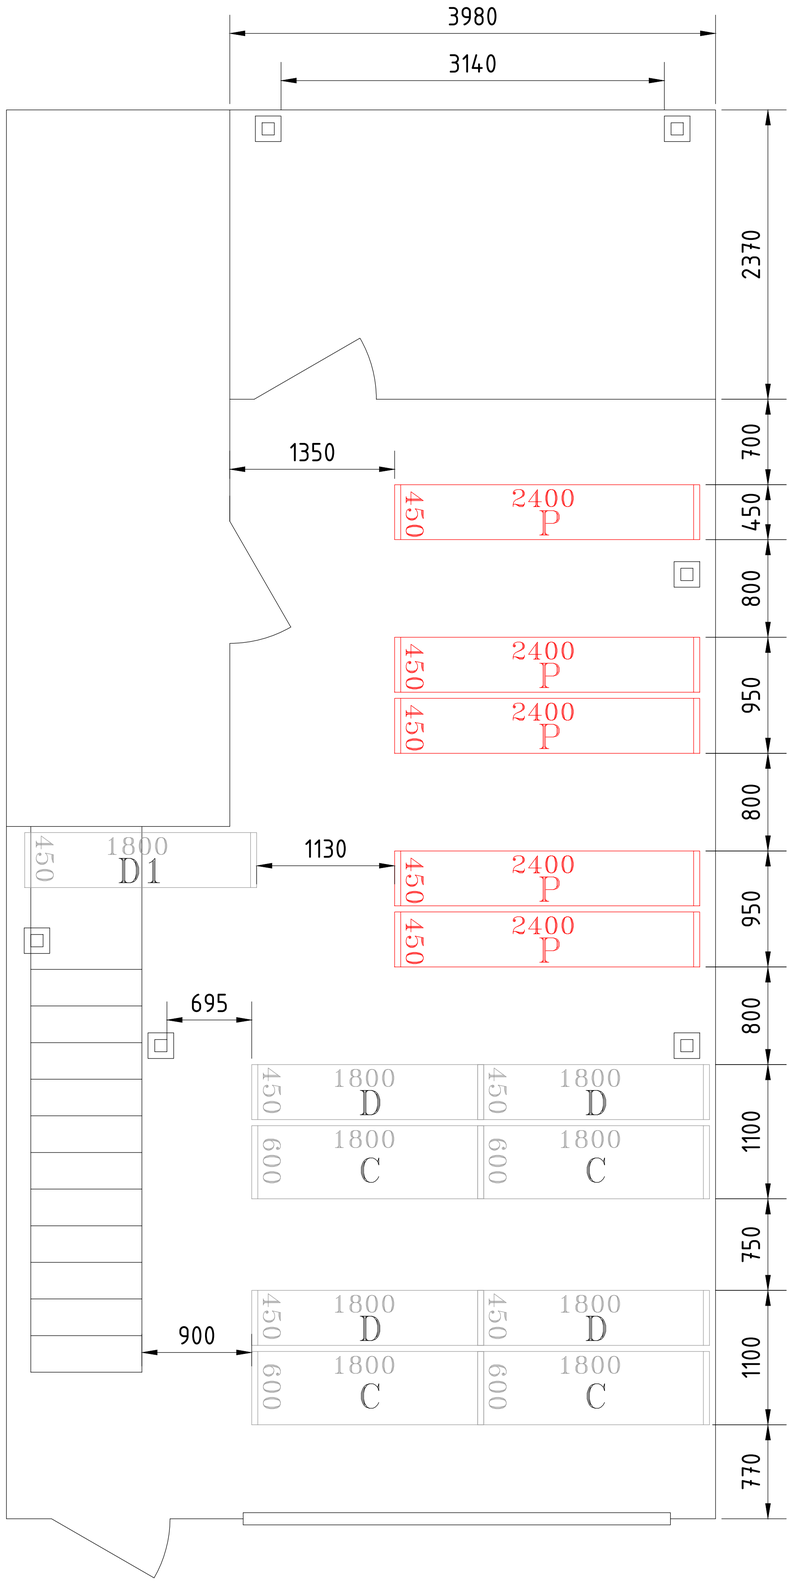


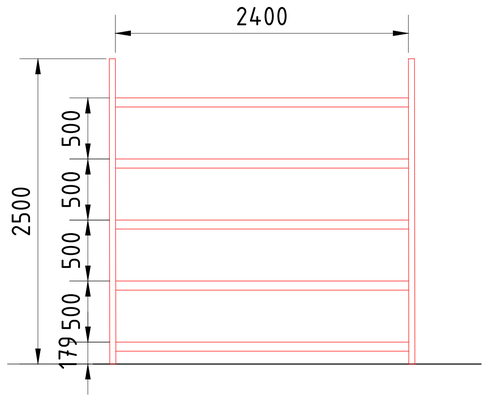


Dexion Longspan 3 Shelving: P
2500mm high x 2400mmwide
x 450mm deep.
5 beam levels with Chipboard decks

Bays P are new materials

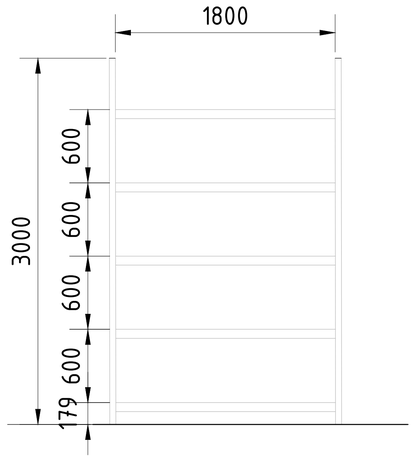

Dexion Longspan 3 Shelving: C / D
3000mm high x 1800mmwide
x 600mm / 450mm deep.
5 beam levels with Chipboard decks

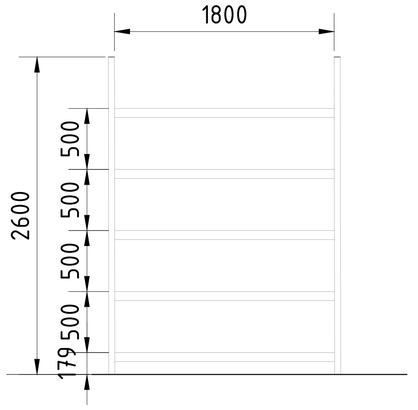

Dexion Longspan 3 Shelving: D1
2600mm high x 1800mmwide
x 450mm deep.
5 beam levels with Chipboard decks

Bays C, D & D1 are existing bays shifted from Unit A01

(C) PENWRIGHT SUPPLY Ltd 2023

Copyright Design Right and all other Rights Reserved

This drawing is the property of Penwright Supply Ltd. It must not be copied without written consent and must be returned upon request. The information shown on it must be regarded as confidential and not disclosed to any third party.

Whilst the utmost care is taken to ensure the accuracy of the data and design details contained herein they are provided on the understanding that the company shall under no circumstances be liable for any injuries, expenses or other losses which may in any way be attributable to the use or adaption of such data and or design details.

NOTES:

ALL DIMENSIONS IN MILLIMETRES.
ALL DIMENSIONS ARE TO BE CHECKED ON SITE & ARE NOT TO BE SCALED FROM THIS DRAWING.

Revision	Date	Description

PENWRIGHT SUPPLY LTD
2 Northampton Road, Enfield, Middlesex EN3 7UL
Tel: 020 8880 1919
e-mail: akhil@penwright.co.uk

DEXION®

Client **Londonist**

Job Title **T11, Leyton Industrial Village, Argall Avenue, Leyton, London, E10 7QP.**

Drawing Title **Racking Layout**

Drawn By: AK | Scale: 1:25 @ A1

Date: 14/10/2024

Drg No 14722-AK-D2 | REV -